

STREET VIEW FROM NE SOUTH FOREST AVE



STREET VIEW FROM SE SOUTH FOREST AVE



STREET VIEW FROM SW HILL ST



APPROACH TO MAIN ENTRY ALONG SOUTH FOREST AVE

WDG

WDG ARCHITECTURE, PLLC
1025 CONNECTICUT AVENUE NW
SUITE 300
WASHINGTON DC 20036
TEL 202 857 8300
www.wdgarch.com

ASSOCIATE ARCHITECT
J. Bradley Moore &
Associates Architects
4844 Jakson Rd
Suite 150
Ann Arbor, Michigan 48103
TEL 734.930.1500
FAX
E-MAIL

CIVIL
MIDWESTERN CONSULTING

3815 Plaza Drive
Ann Arbor, Michigan 48108

TEL 734.995.0200
FAX
E-MAIL

VERVE ANN ARBOR

721 SOUTH FOREST AVE, ANN ARBOR, MI 48104

SUBTEXT
3000 LOCUST ST.
ST. LOUIS, MO 63013

△

PUD SUBMISSION	02.13.2023

PROFESSIONAL SEAL


© 2022

WDG PROJECT NO:
WA22024


RENDERINGS

SCALE:

A110

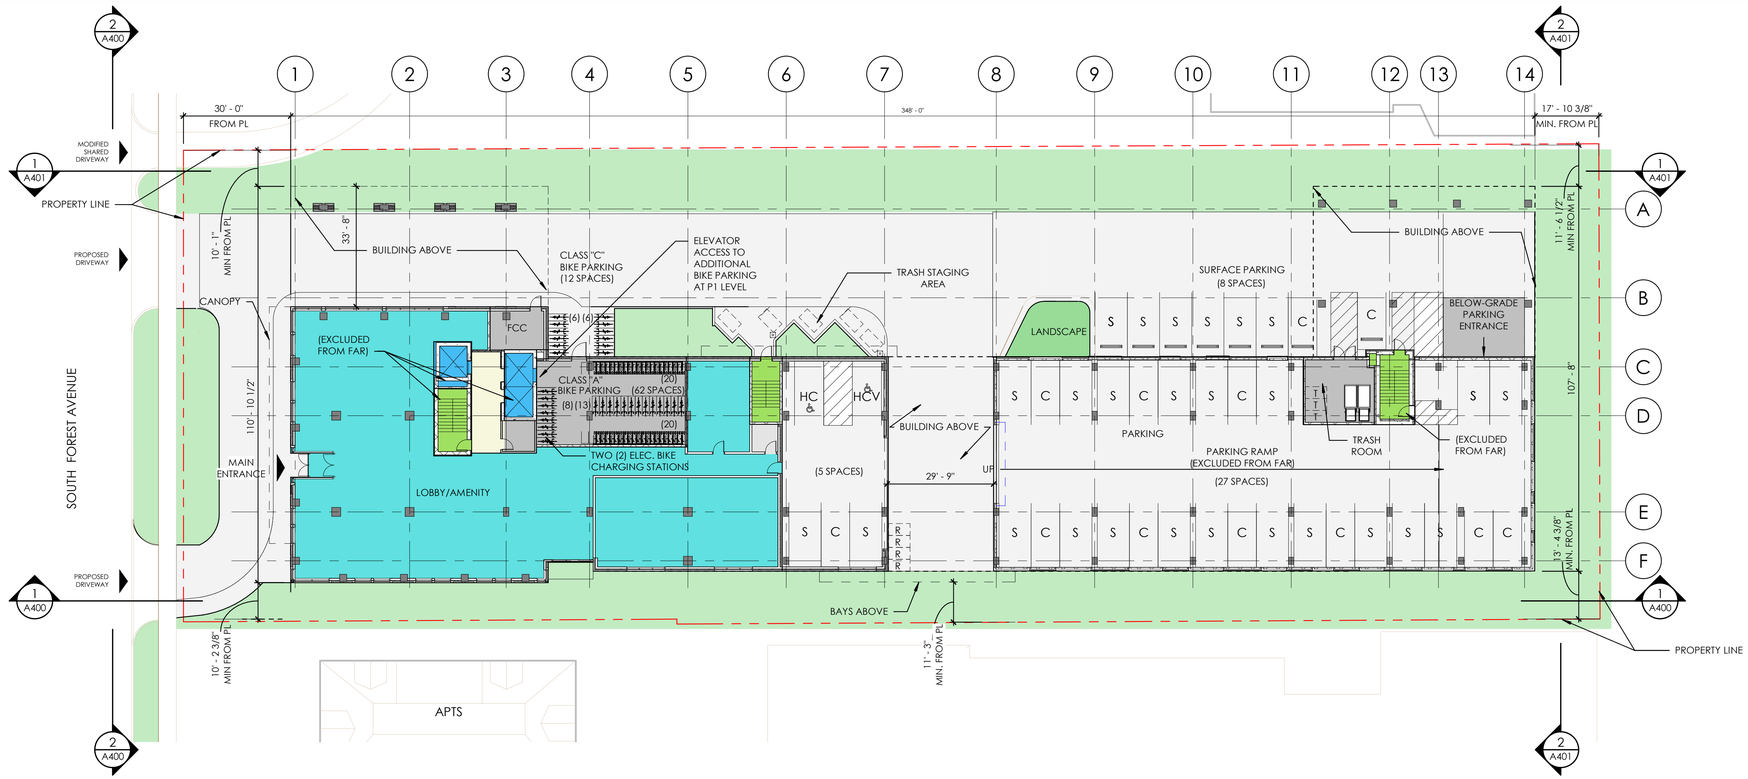

2 LEVEL 1 FLOOR PLAN
SCALE: 1" = 20'-0"

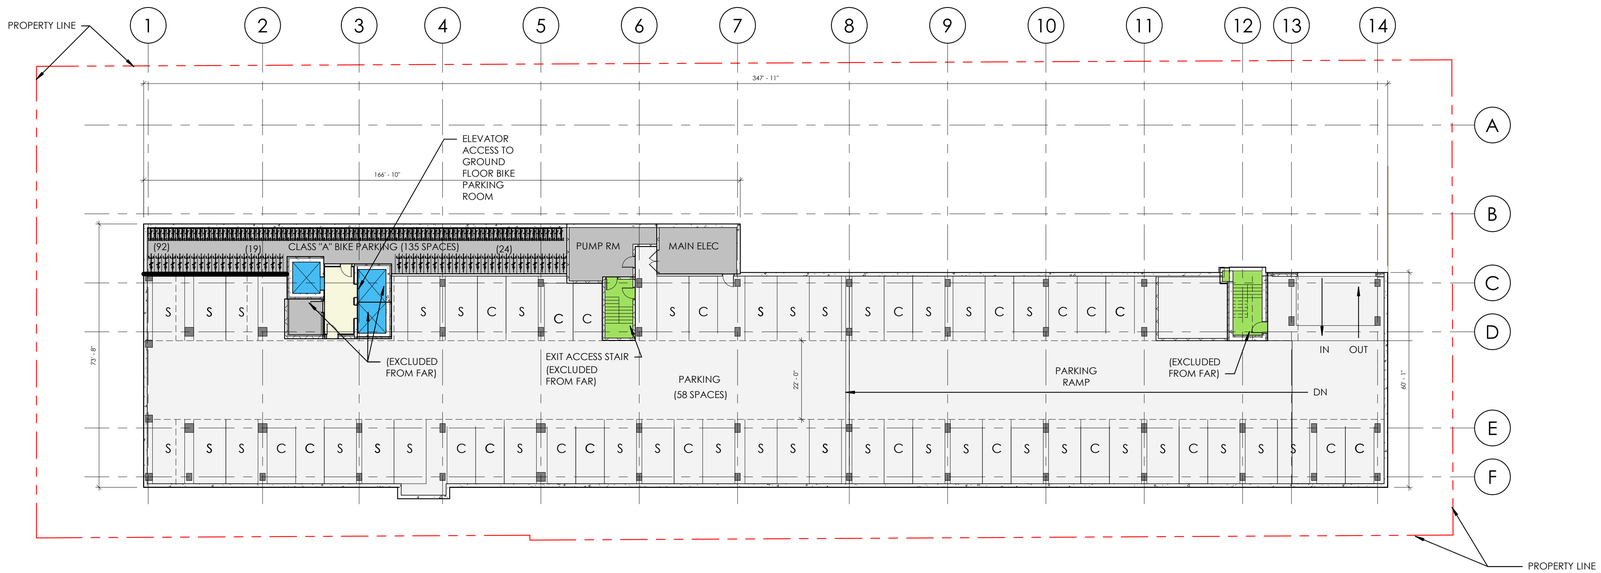

1 LEVEL P1 FLOOR PLAN
SCALE: 1" = 20'-0"

WDG

WDG ARCHITECTURE, PLLC
1025 CONNECTICUT AVENUE NW
SUITE 300
WASHINGTON DC 20036
TEL 202 857 8300
www.wdgarch.com

ASSOCIATE ARCHITECT
J. Bradley Moore &
Associates Architects
4844 Jakson Rd
Suite 150
Ann Arbor, Michigan 48103
TEL 734.930.1500
FAX
E-MAIL

CIVIL
MIDWESTERN CONSULTING

3815 Plaza Drive
Ann Arbor, Michigan 48108

TEL 734.995.0200
FAX
E-MAIL

VERVE ANN ARBOR

721 SOUTH FOREST AVE, ANN ARBOR, MI 48104

SUBTEXT
3000 LOCUST ST.
ST. LOUIS, MO 63013

PUD SUBMISSION	02.13.2023

PROFESSIONAL SEAL


© 2022

WDG PROJECT NO: WA22024


LEVEL P1 AND LEVEL 1 FLOOR PLANS

SCALE: 1" = 20'-0"

A200

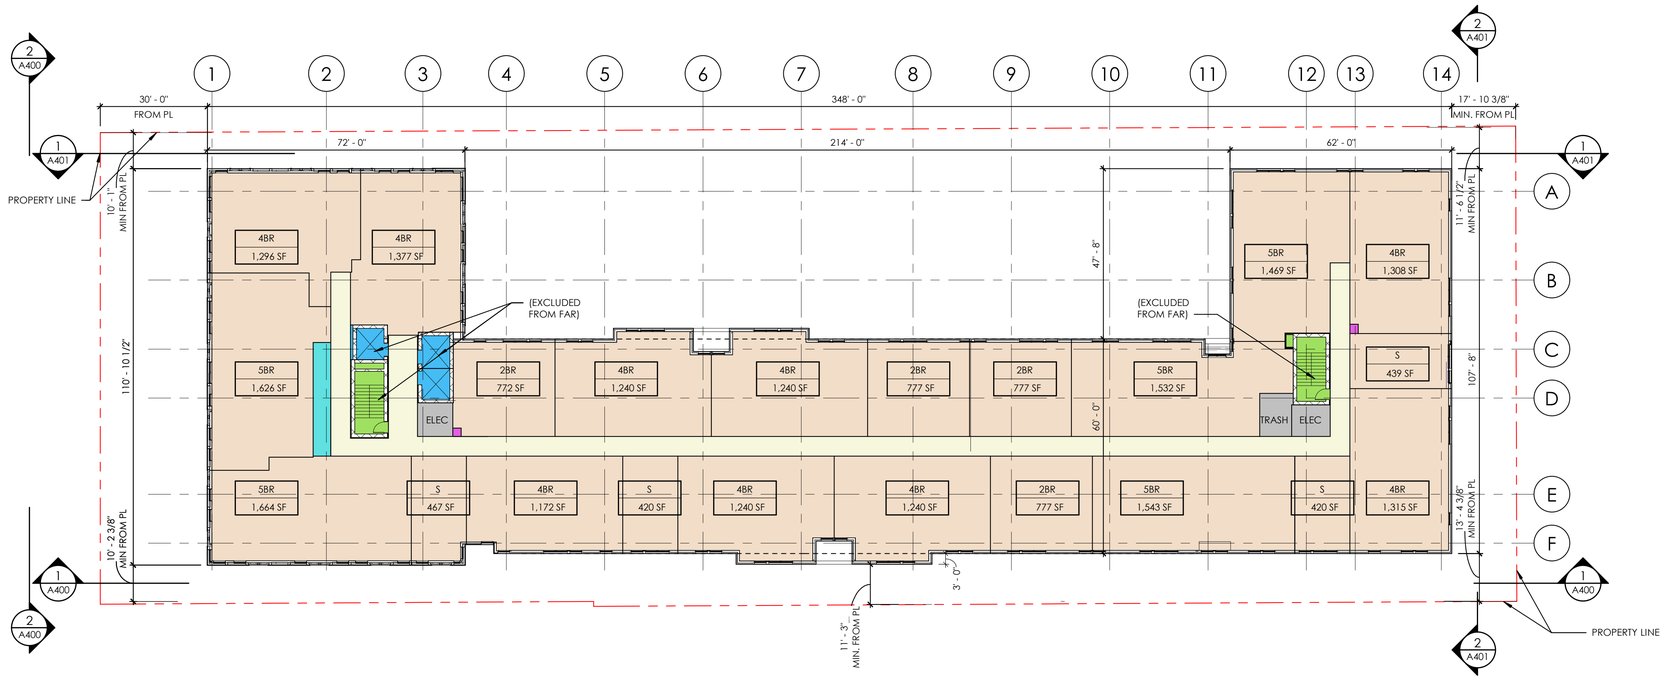

2 LEVEL 2 FLOOR PLAN
SCALE: 1" = 20'-0"

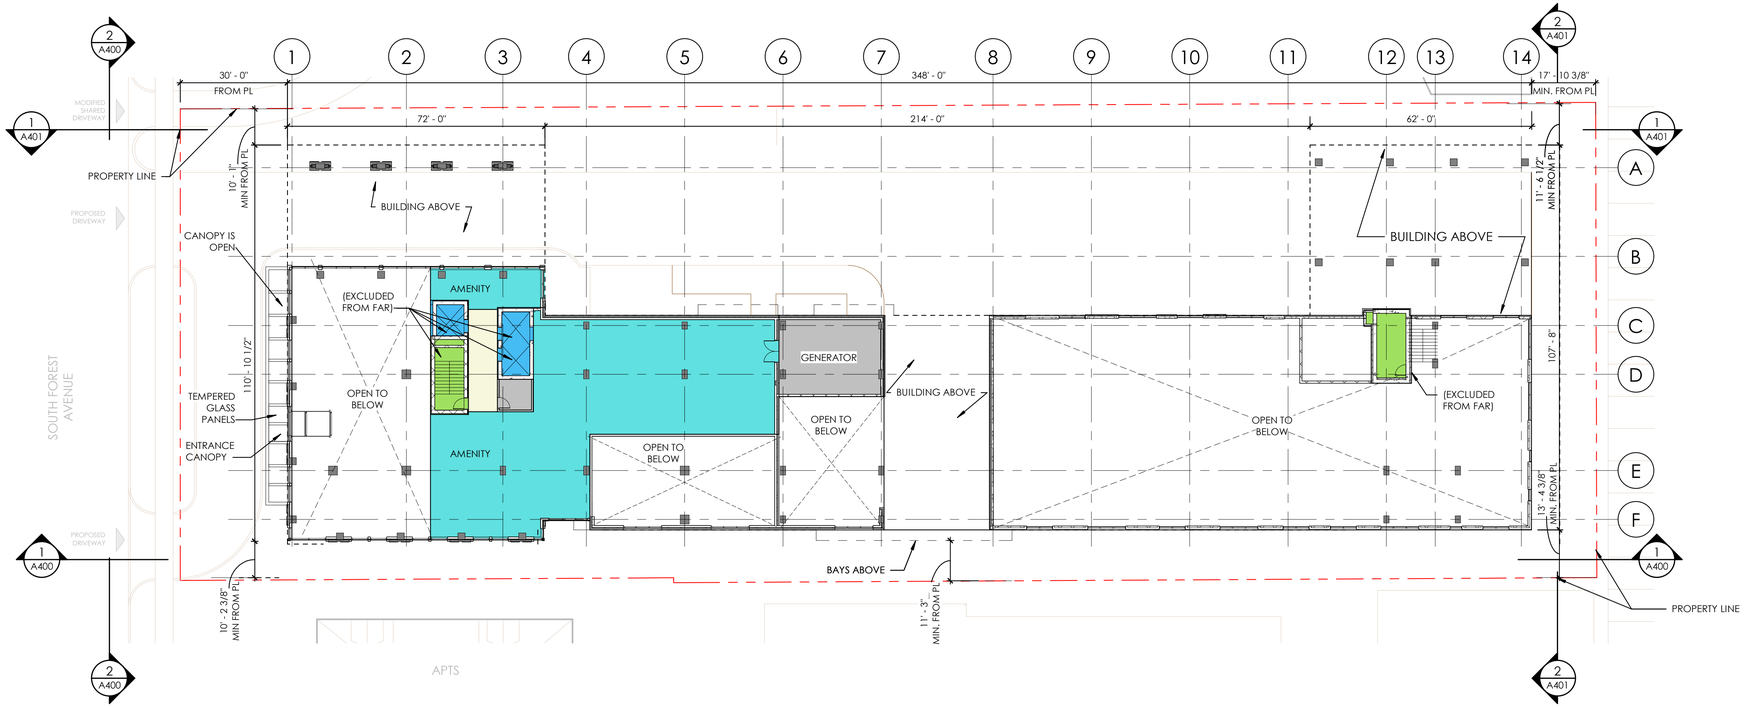

1 MEZZANINE LEVEL FLOOR PLAN
SCALE: 1" = 20'-0"

WDG ARCHITECTURE, PLLC
1025 CONNECTICUT AVENUE NW
SUITE 300
WASHINGTON DC 20036
TEL 202 857 8300
www.wdgarch.com

ASSOCIATE ARCHITECT
J. Bradley Moore &
Associates Architects
4844 Jakson Rd
Suite 150
Ann Arbor, Michigan 48103
TEL 734.930.1500
FAX
E-MAIL

CIVIL
MIDWESTERN CONSULTING

3815 Plaza Drive
Ann Arbor, Michigan 48108

TEL 734.995.0200
FAX
E-MAIL

VERVE ANN ARBOR

721 SOUTH FOREST AVE, ANN ARBOR, MI 48104

SUBTEXT
3000 LOCUST ST.
ST. LOUIS, MO 63013

PUD SUBMISSION	02.13.2023


PROFESSIONAL SEAL

© 2022
WDG PROJECT NO: WA22024


MEZZANINE LEVEL AND LEVEL 2 FLOOR PLANS

SCALE: 1" = 20'-0"

A201

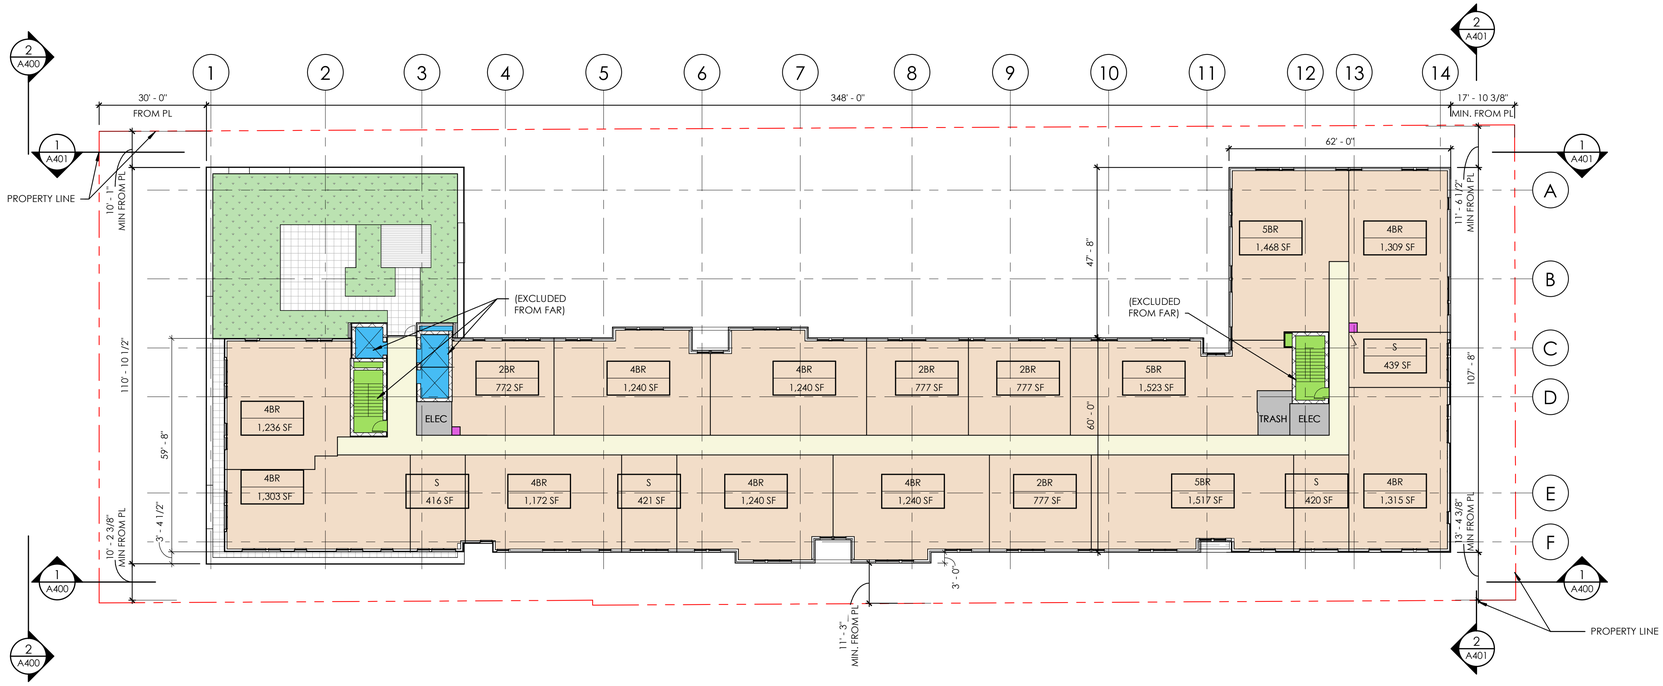

2 LEVEL 6 FLOOR PLAN
SCALE: 1" = 20'-0"

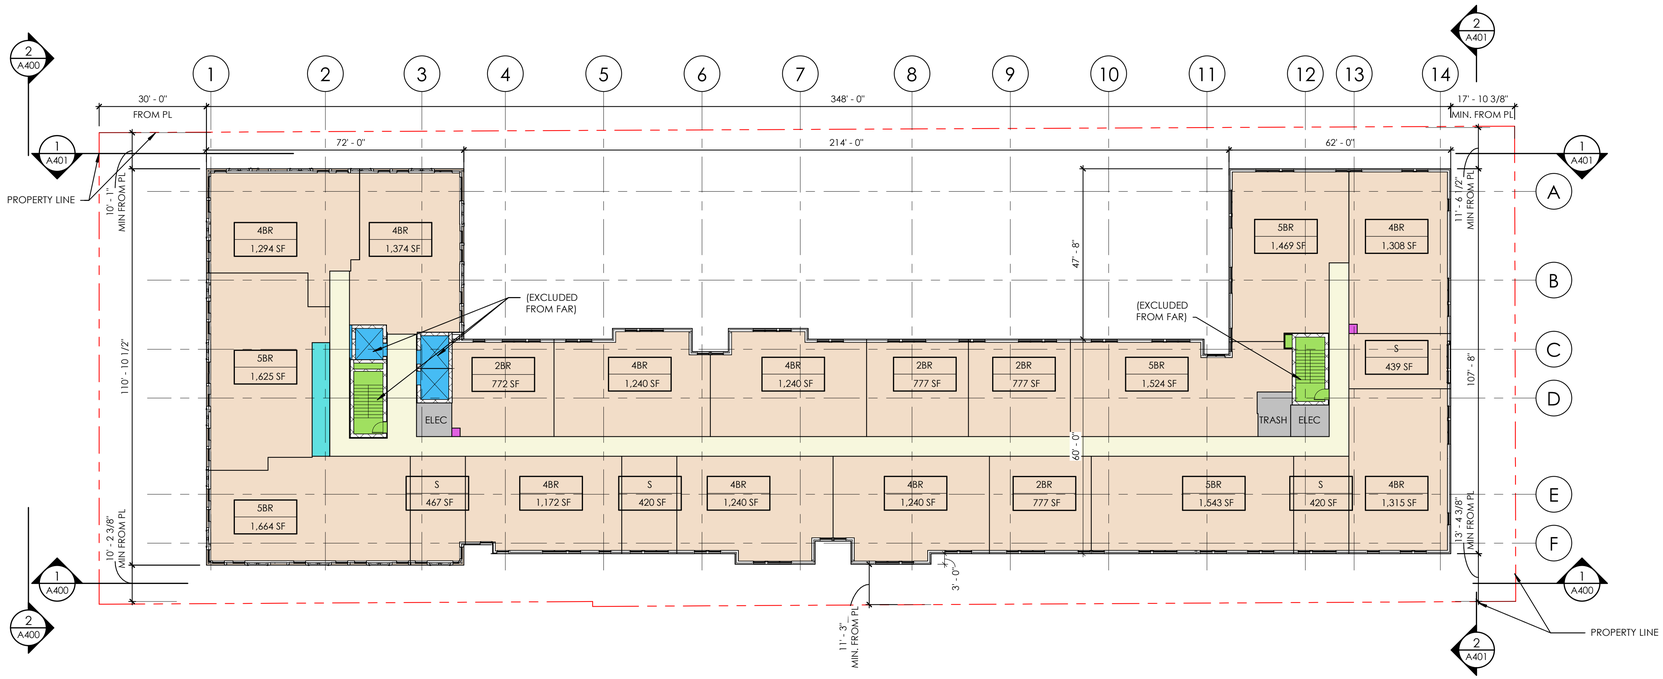

1 LEVEL 3-5 FLOOR PLAN
SCALE: 1" = 20'-0"

WDG

WDG ARCHITECTURE, PLLC
1025 CONNECTICUT AVENUE NW
SUITE 300
WASHINGTON DC 20036
TEL 202 857 8300
www.wdgarch.com

ASSOCIATE ARCHITECT
J. Bradley Moore &
Associates Architects
4844 Jakson Rd
Suite 150
Ann Arbor, Michigan 48103
TEL 734.930.1500
FAX
E-MAIL

CIVIL
MIDWESTERN CONSULTING

3815 Plaza Drive
Ann Arbor, Michigan 48108

TEL 734.995.0200
FAX
E-MAIL

VERVE ANN ARBOR

721 SOUTH FOREST AVE, ANN ARBOR, MI 48104

SUBTEXT
3000 LOCUST ST.
ST. LOUIS, MO 63013

PUD SUBMISSION	02.13.2023

PROFESSIONAL SEAL


© 2022

WDG PROJECT NO: WA22024


LEVEL 3-5 AND LEVEL 6 FLOOR PLAN

SCALE: 1" = 20'-0"

A202

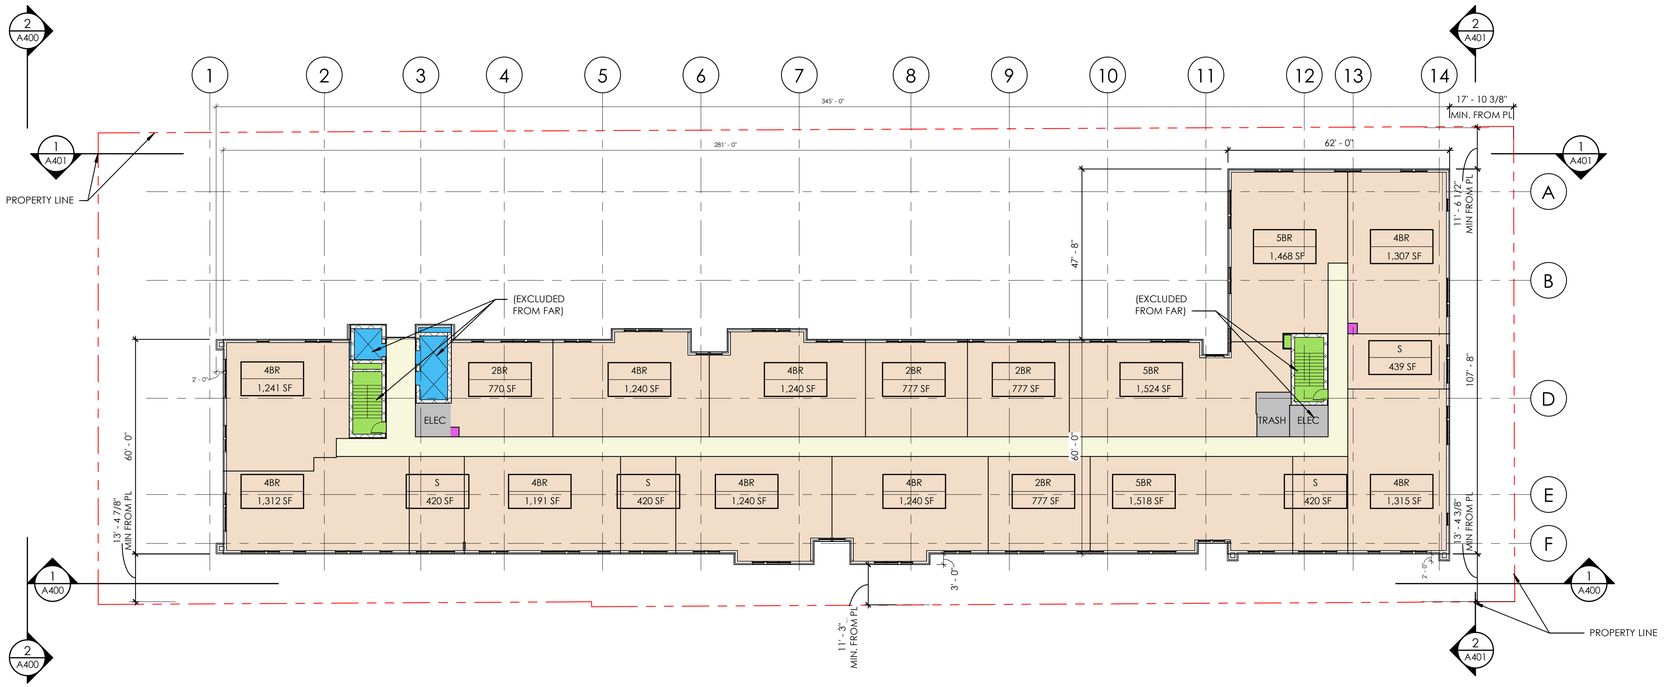

2 LEVEL 12 FLOOR PLAN
SCALE: 1" = 20'-0"

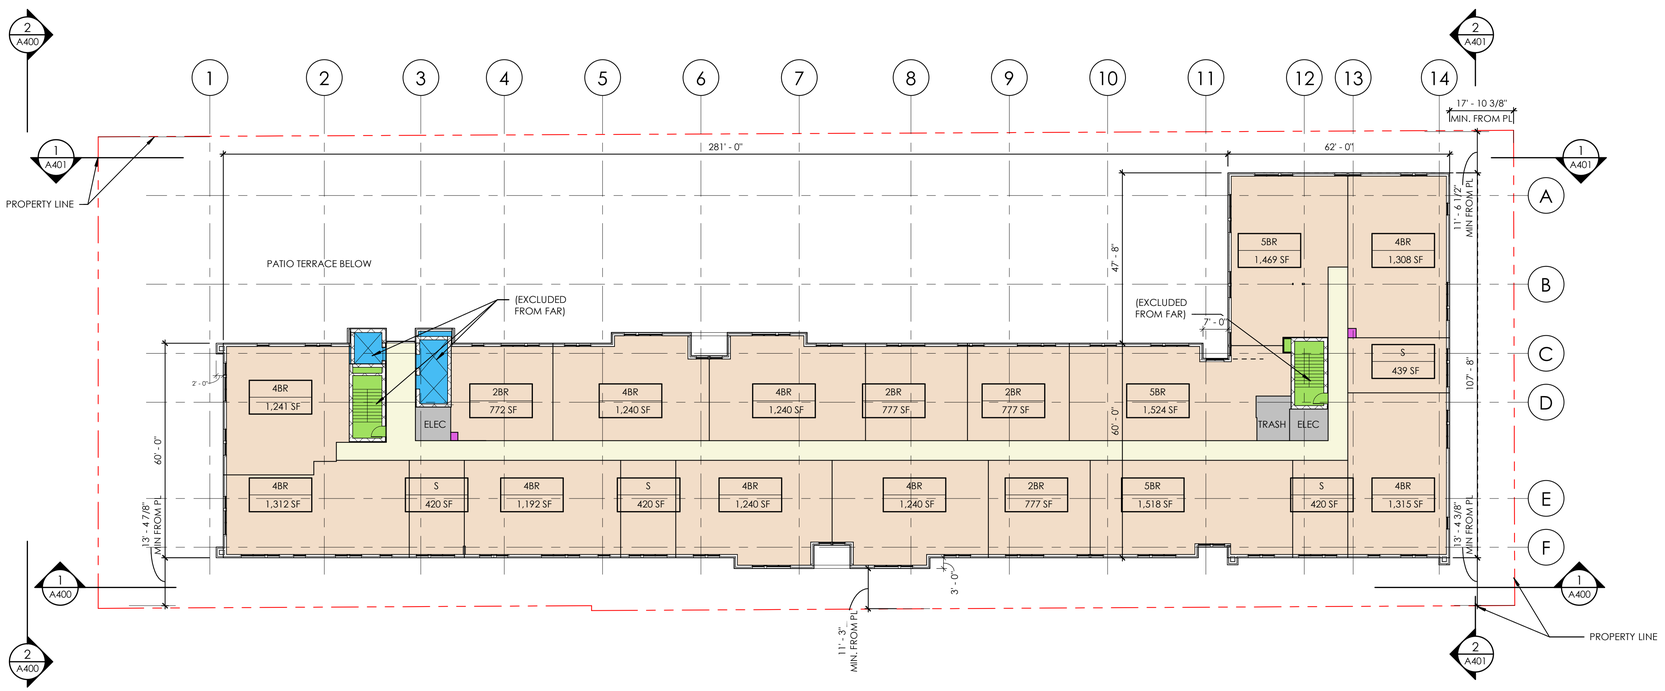

1 LEVEL 7-11 FLOOR PLAN
SCALE: 1" = 20'-0"

WDG

WDG ARCHITECTURE, PLLC
1025 CONNECTICUT AVENUE NW
SUITE 300
WASHINGTON DC 20036
TEL 202 857 8300
www.wdgarch.com

ASSOCIATE ARCHITECT
J. Bradley Moore &
Associates Architects
4844 Jakson Rd
Suite 150
Ann Arbor, Michigan 48103
TEL 734.930.1500
FAX
E-MAIL

CIVIL
MIDWESTERN CONSULTING

3815 Plaza Drive
Ann Arbor, Michigan 48108

TEL 734.995.0200
FAX
E-MAIL

VERVE ANN ARBOR

721 SOUTH FOREST AVE, ANN ARBOR, MI 48104

SUBTEXT
3000 LOCUST ST.
ST. LOUIS, MO 63013

PUD SUBMISSION	02.13.2023

PROFESSIONAL SEAL


© 2022

WDG PROJECT NO: WA22024

LEVELS 7-11 AND LEVEL 12 FLOOR PLAN

SCALE: 1" = 20'-0"

A203

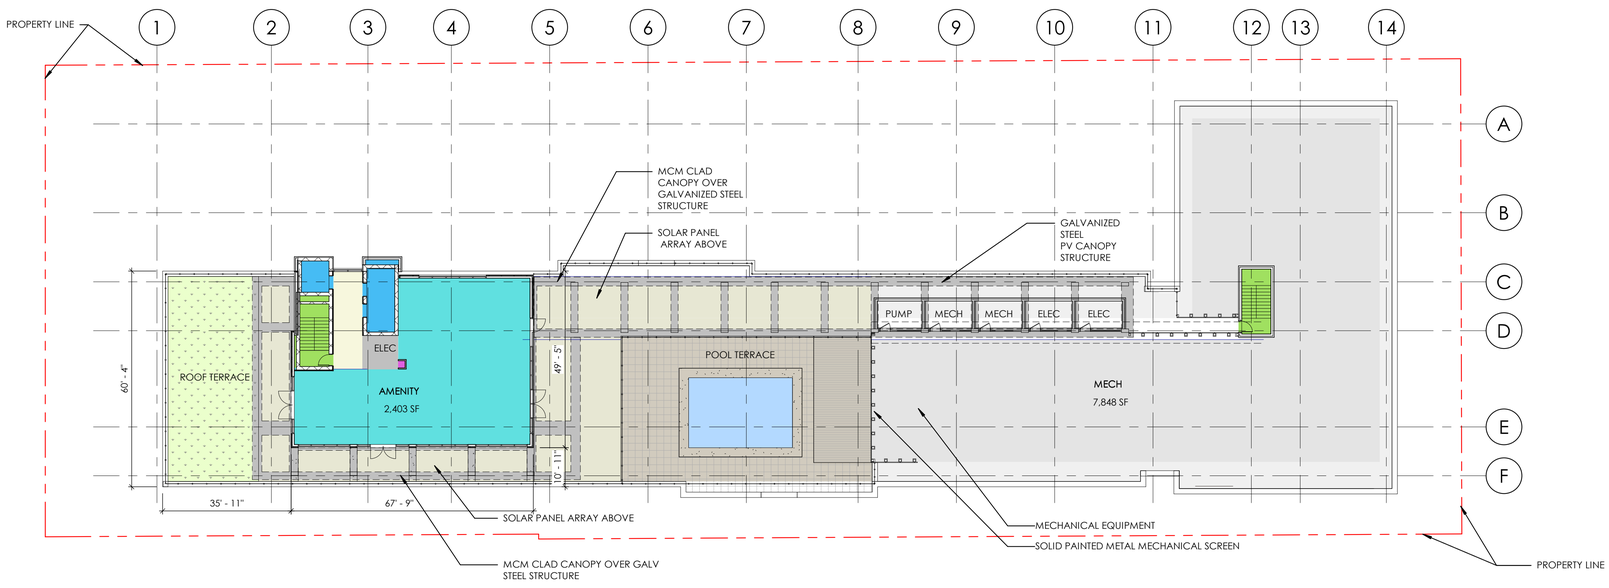

1 PENTHOUSE FLOOR PLAN
SCALE: 1" = 20'-0"

WDG

WDG ARCHITECTURE, PLLC
1025 CONNECTICUT AVENUE NW
SUITE 300
WASHINGTON DC 20036
TEL 202 857 8300
www.wdgarch.com

ASSOCIATE ARCHITECT
J. Bradley Moore &
Associates Architects
4844 Jakson Rd
Suite 150
Ann Arbor, Michigan 48103
TEL 734.930.1500
FAX
E-MAIL

CIVIL
MIDWESTERN CONSULTING

3815 Plaza Drive
Ann Arbor, Michigan 48108

TEL 734.995.0200
FAX
E-MAIL

VERVE ANN ARBOR
721 SOUTH FOREST AVE, ANN ARBOR, MI 48104

SUBTEXT
3000 LOCUST ST.
ST. LOUIS, MO 63013

PUD SUBMISSION	02.13.2023

PROFESSIONAL SEAL

© 2022
WDG PROJECT NO: WA22024


PENTHOUSE LEVEL FLOOR PLAN

SCALE: 1" = 20'-0"

A204



2 SOUTH ELEVATION
SCALE: 1" = 20'-0"

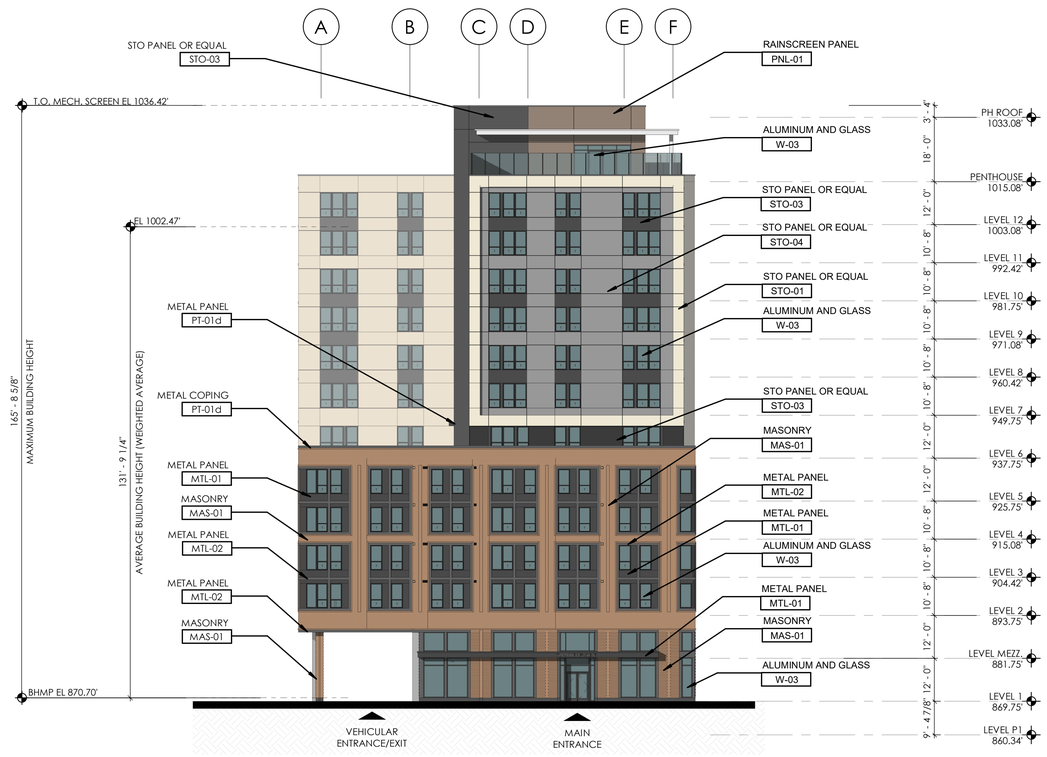

1 WEST ELEVATION
SCALE: 1" = 20'-0"

WDG

WDG ARCHITECTURE, PLLC
1025 CONNECTICUT AVENUE NW
SUITE 300
WASHINGTON DC 20036
TEL 202 857 8300
www.wdgarch.com

ASSOCIATE ARCHITECT
J. Bradley Moore &
Associates Architects
4844 Jakson Rd
Suite 150
Ann Arbor, Michigan 48103
TEL 734.930.1500
FAX
E-MAIL

CIVIL
MIDWESTERN CONSULTING

3815 Plaza Drive
Ann Arbor, Michigan 48108

TEL 734.995.0200
FAX
E-MAIL

VERVE ANN ARBOR
721 SOUTH FOREST AVE, ANN ARBOR, MI 48104

SUBTEXT
3000 LOCUST ST.
ST. LOUIS, MO 63013

PUD SUBMISSION	02.13.2023

PROFESSIONAL SEAL


© 2022

WDG PROJECT NO:
WA22024

ELEVATIONS

SCALE: 1" = 20'-0"

A300

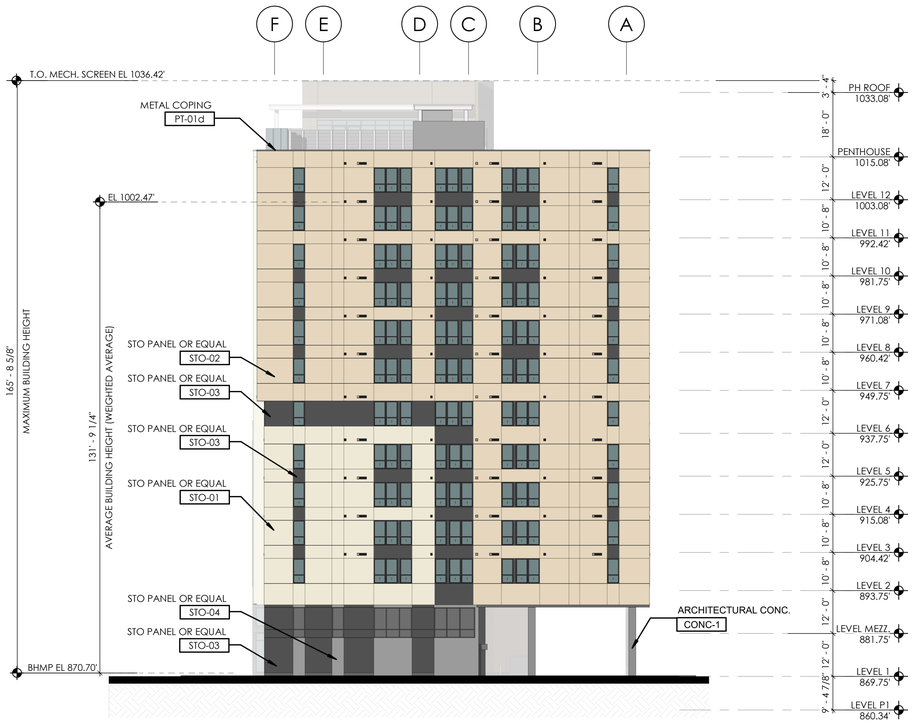

2 EAST ELEVATION
SCALE: 1" = 20'-0"



1 NORTH ELEVATION
SCALE: 1" = 20'-0"

WDG

WDG ARCHITECTURE, PLLC
1025 CONNECTICUT AVENUE NW
SUITE 300
WASHINGTON DC 20036
TEL 202 857 8300
www.wdgarch.com

ASSOCIATE ARCHITECT
J. Bradley Moore &
Associates Architects
4844 Jakson Rd
Suite 150
Ann Arbor, Michigan 48103
TEL 734.930.1500
FAX
E-MAIL

CIVIL
MIDWESTERN CONSULTING

3815 Plaza Drive
Ann Arbor, Michigan 48108

TEL 734.995.0200
FAX
E-MAIL

VERVE ANN ARBOR

721 SOUTH FOREST AVE, ANN ARBOR, MI 48104

SUBTEXT
3000 LOCUST ST.
ST. LOUIS, MO 63013

PUD SUBMISSION	02.13.2023

PROFESSIONAL SEAL

© 2022

WDG PROJECT NO:
WA22024

ELEVATIONS

SCALE: 1" = 20'-0"

A301



2 WEST SITE ELEVATION
SCALE: 1" = 20'-0"



1 SOUTH SITE ELEVATION
SCALE: 1" = 20'-0"

WDG

WDG ARCHITECTURE, PLLC
1025 CONNECTICUT AVENUE NW
SUITE 300
WASHINGTON DC 20036
TEL 202 857 8300
www.wdgarch.com

ASSOCIATE ARCHITECT
J. Bradley Moore &
Associates Architects
4844 Jakson Rd
Suite 150
Ann Arbor, Michigan 48103
TEL 734.930.1500
FAX
E-MAIL

CIVIL
MIDWESTERN CONSULTING

3815 Plaza Drive
Ann Arbor, Michigan 48108

TEL 734.995.0200
FAX
E-MAIL

VERVE ANN ARBOR

721 SOUTH FOREST AVE, ANN ARBOR, MI 48104

SUBTEXT
3000 LOCUST ST.
ST. LOUIS, MO 63013

PUD SUBMISSION	02.13.2023

PROFESSIONAL SEAL


© 2022

WDG PROJECT NO:
WA22024

SITE ELEVATIONS

SCALE: 1" = 20'-0"

A400

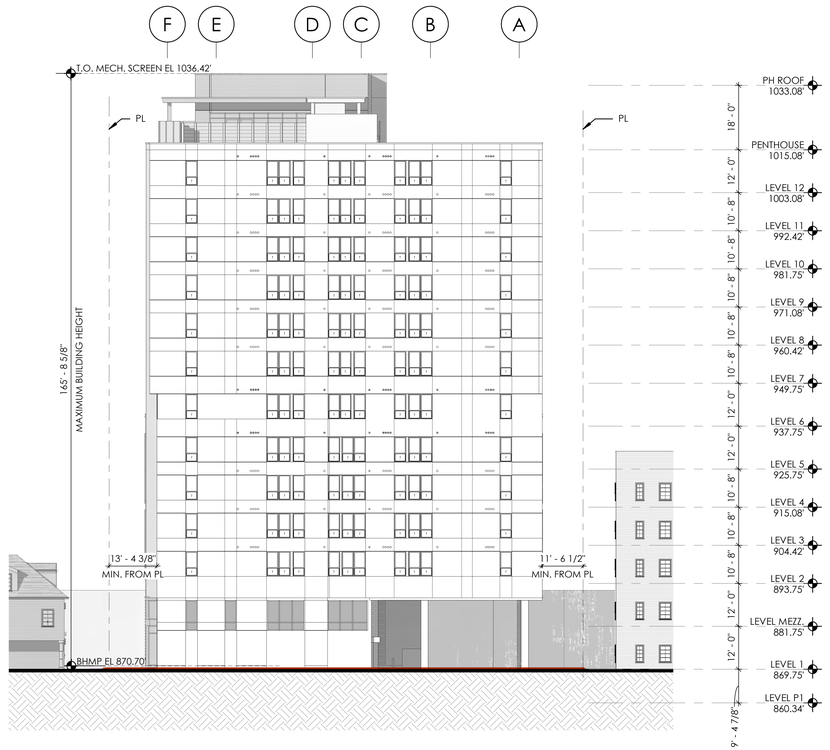

2 EAST SITE SECTION
SCALE: 1" = 20'-0"



1 NORTH SITE SECTION
SCALE: 1" = 20'-0"

WDG

WDG ARCHITECTURE, PLLC
1025 CONNECTICUT AVENUE NW
SUITE 300
WASHINGTON DC 20036
TEL 202 857 8300
www.wdgarch.com

ASSOCIATE ARCHITECT
J. Bradley Moore &
Associates Architects
4844 Jakson Rd
Suite 150
Ann Arbor, Michigan 48103
TEL 734.930.1500
FAX
E-MAIL

CIVIL
MIDWESTERN CONSULTING

3815 Plaza Drive
Ann Arbor, Michigan 48108

TEL 734.995.0200
FAX
E-MAIL

VERVE ANN ARBOR

721 SOUTH FOREST AVE, ANN ARBOR, MI 48104

SUBTEXT
3000 LOCUST ST.
ST. LOUIS, MO 63013

PUD SUBMISSION	02.13.2023

PROFESSIONAL SEAL

© 2022

WDG PROJECT NO:
WA22024

SITE ELEVATIONS

SCALE: 1" = 20'-0"

A401