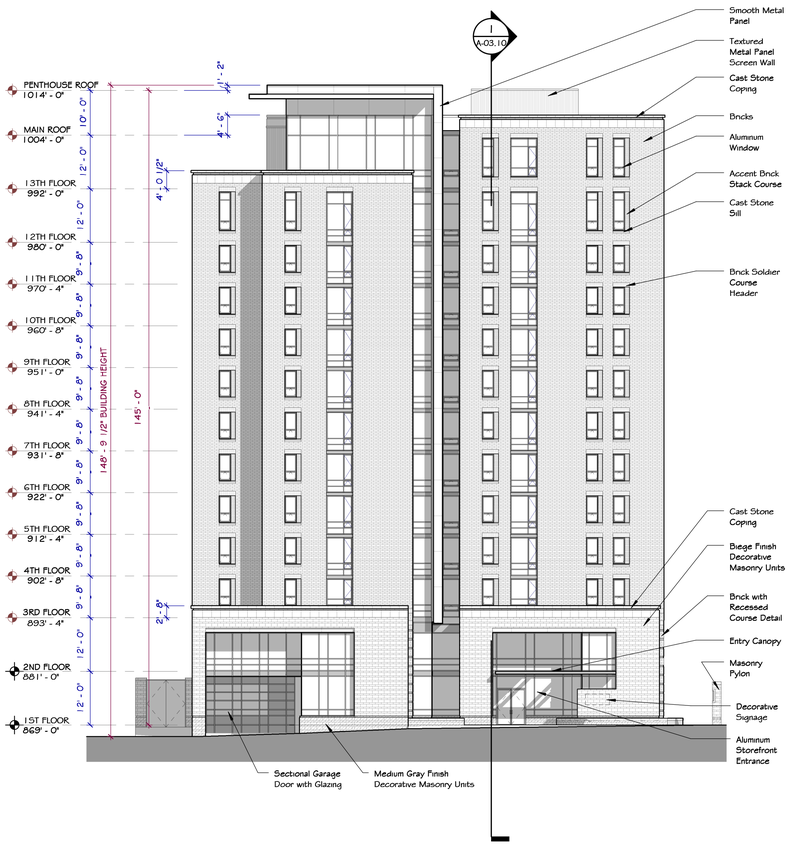

2 South Building Elevation
Scale: 1/16" = 1'-0"

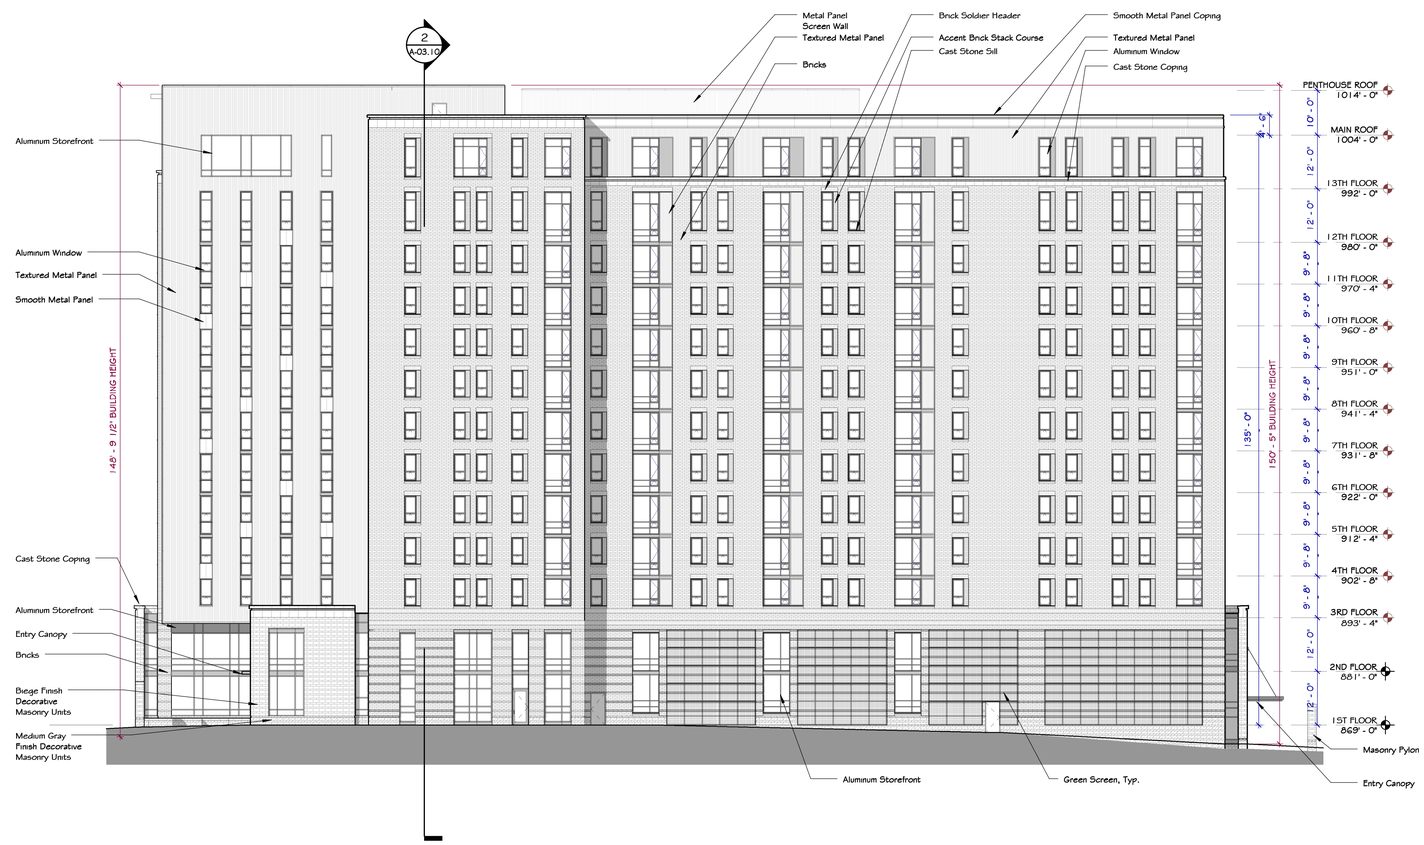

1 East Building Elevation
Scale: 1/16" = 1'-0"

WDG ARCHITECTURE

WDG Architecture, PLLC
1025 Connecticut Avenue NW
Suite 300
Washington DC 20036
tel 202 857 8300
fax 202 463 2198
e-mail wdg@wdgarch.com

Civil / Landscape
Midwestern Consulting LLC

3815 Plaza Drive
AnnArbor, MI 48108

tel 734.995.0200
fax
e-mail

Structural
SK&A Structural Enginners, PLLC

1155 Connecticut Ave NW
Washington, DC20036

tel 202.659.2520
fax
e-mail

Varsity Ann Arbor

425 E. Washington Street
Ann Arbor, MI 48104

Potomac Holdings

7508 Wisconsin Ave. 2nd Floor
Bethesda, MD 20814

		#
Planning Department Set	07/25/11	
Planning Resubmission	08/17/11	
Planning Resubmission	09/07/11	

Professional Seal

© 2011

WDG Project No:
WA11027

Building Elevations

Scale: 1/16" = 1'-0"

A-03.01