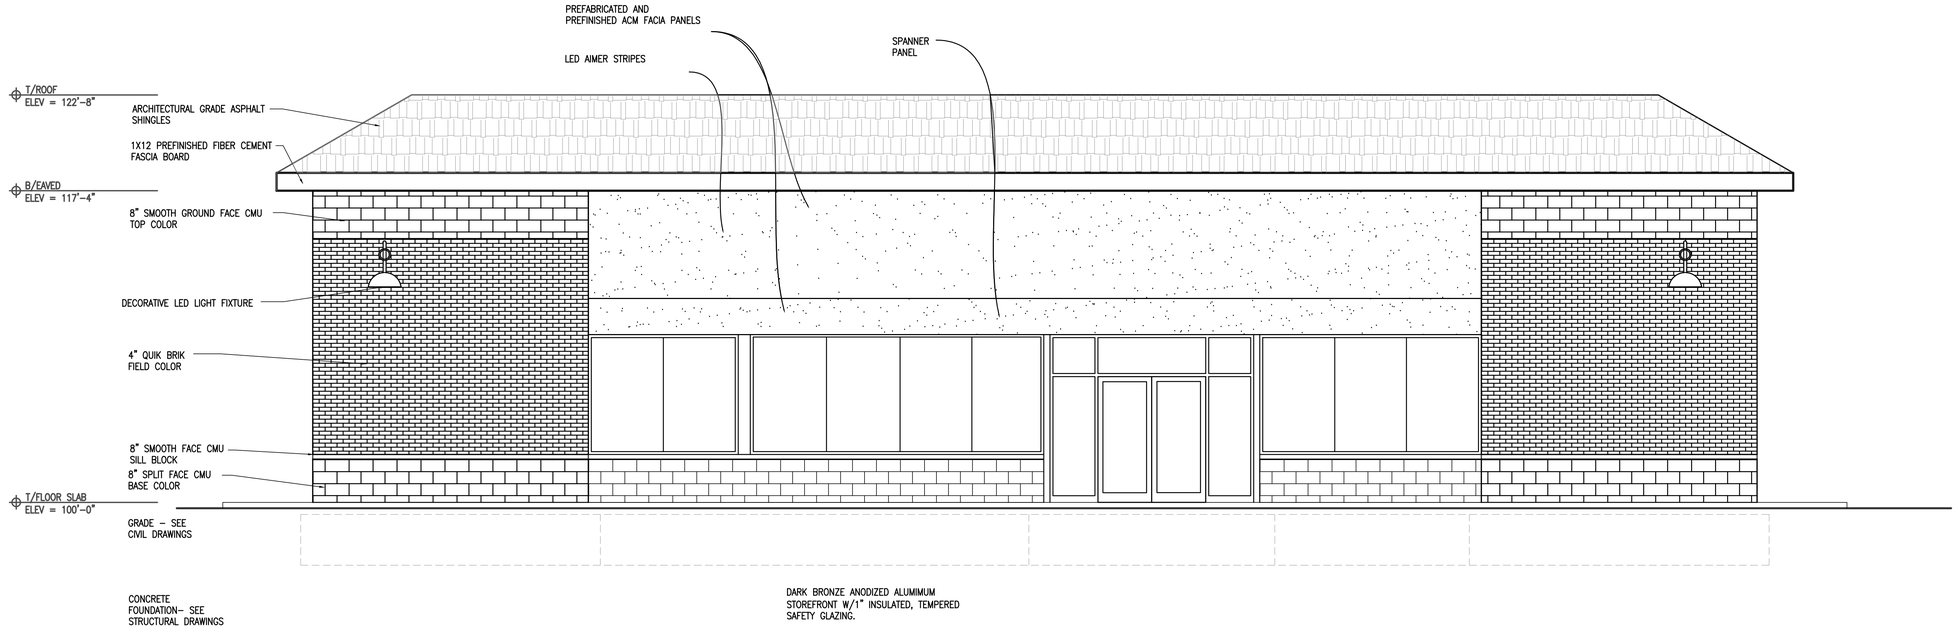

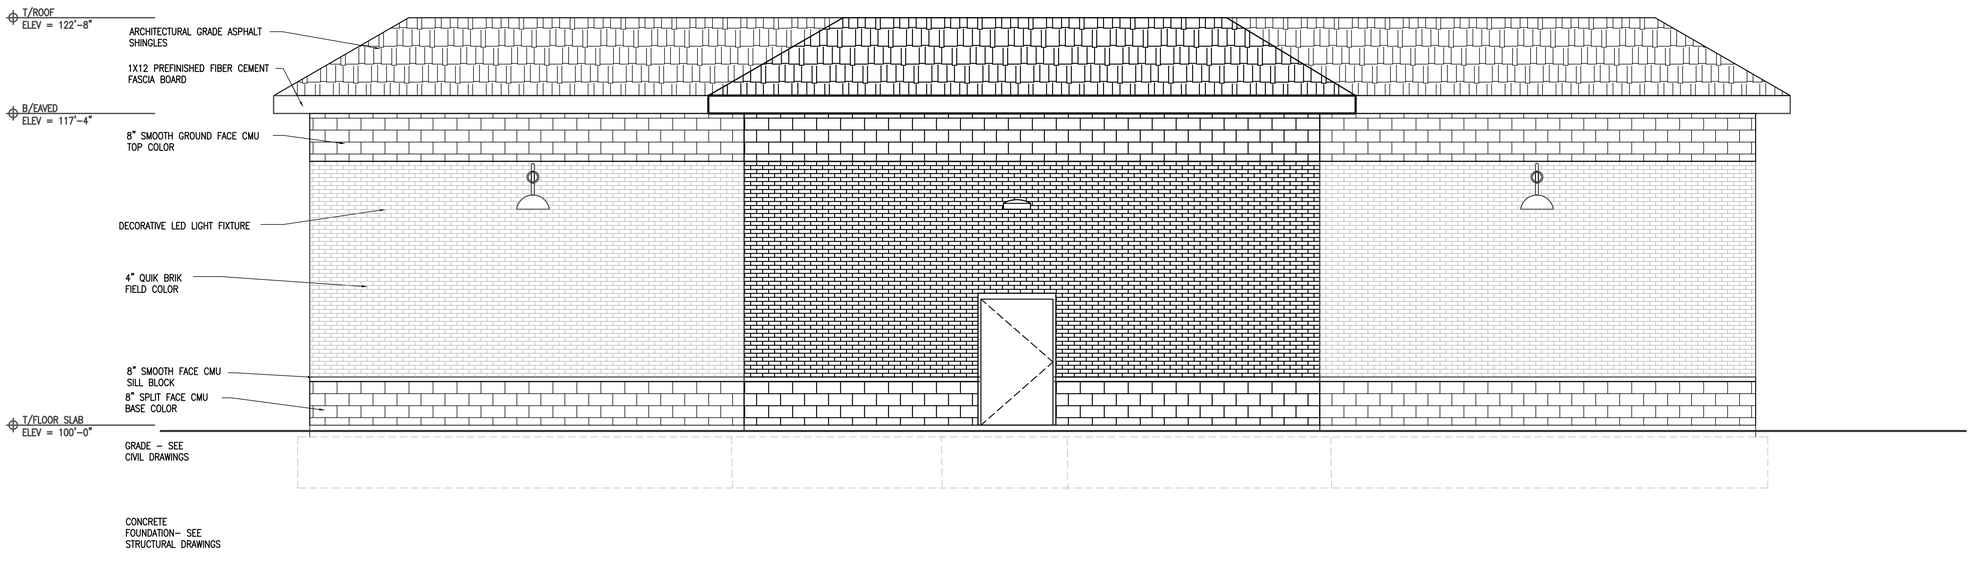

THIS DRAWING IS AND SHALL REMAIN THE PROPERTY OF QUATR CONSTRUCTION LLC. USE, REPRODUTION OR ALTERATION OF ANY KIND WITHOUT THE EXPRESSED WRITTEN PERMISSION OF QUATRO CONSTRUCTION LLC. IS PROHIBITED BY LAW.

ROBERT NOE
ARCHITECTURE
9103 N.UNION #135
TECUMSEH, MI.
49286
(734)693-0852

QUATRO CONSTRUCTION LLC
DESIGN BUILD CONTRACTOR
COMMERCIAL/INDUSTRIAL/RESIDENTIAL
201 NORTH PARK STREET
YPSILANTI, MI. 48198
PHONE (734)485-7737, FAX (734)485-7873

CIRCLE-K GAS STATION

1420 EAST STADIUM BLVD
ANN ARBOR, MI 48104

ISSUE	DATE
	03/09/16

DRAWN BY:
CHECKED BY: R.N.
APPROVED BY: R.N./T.Q.

ARCHITECTURAL SEAL:

PROJECT NO.: **2621**

SHEET TITLE: PROPOSED ELEVATIONS

SHEET NO.: A-2