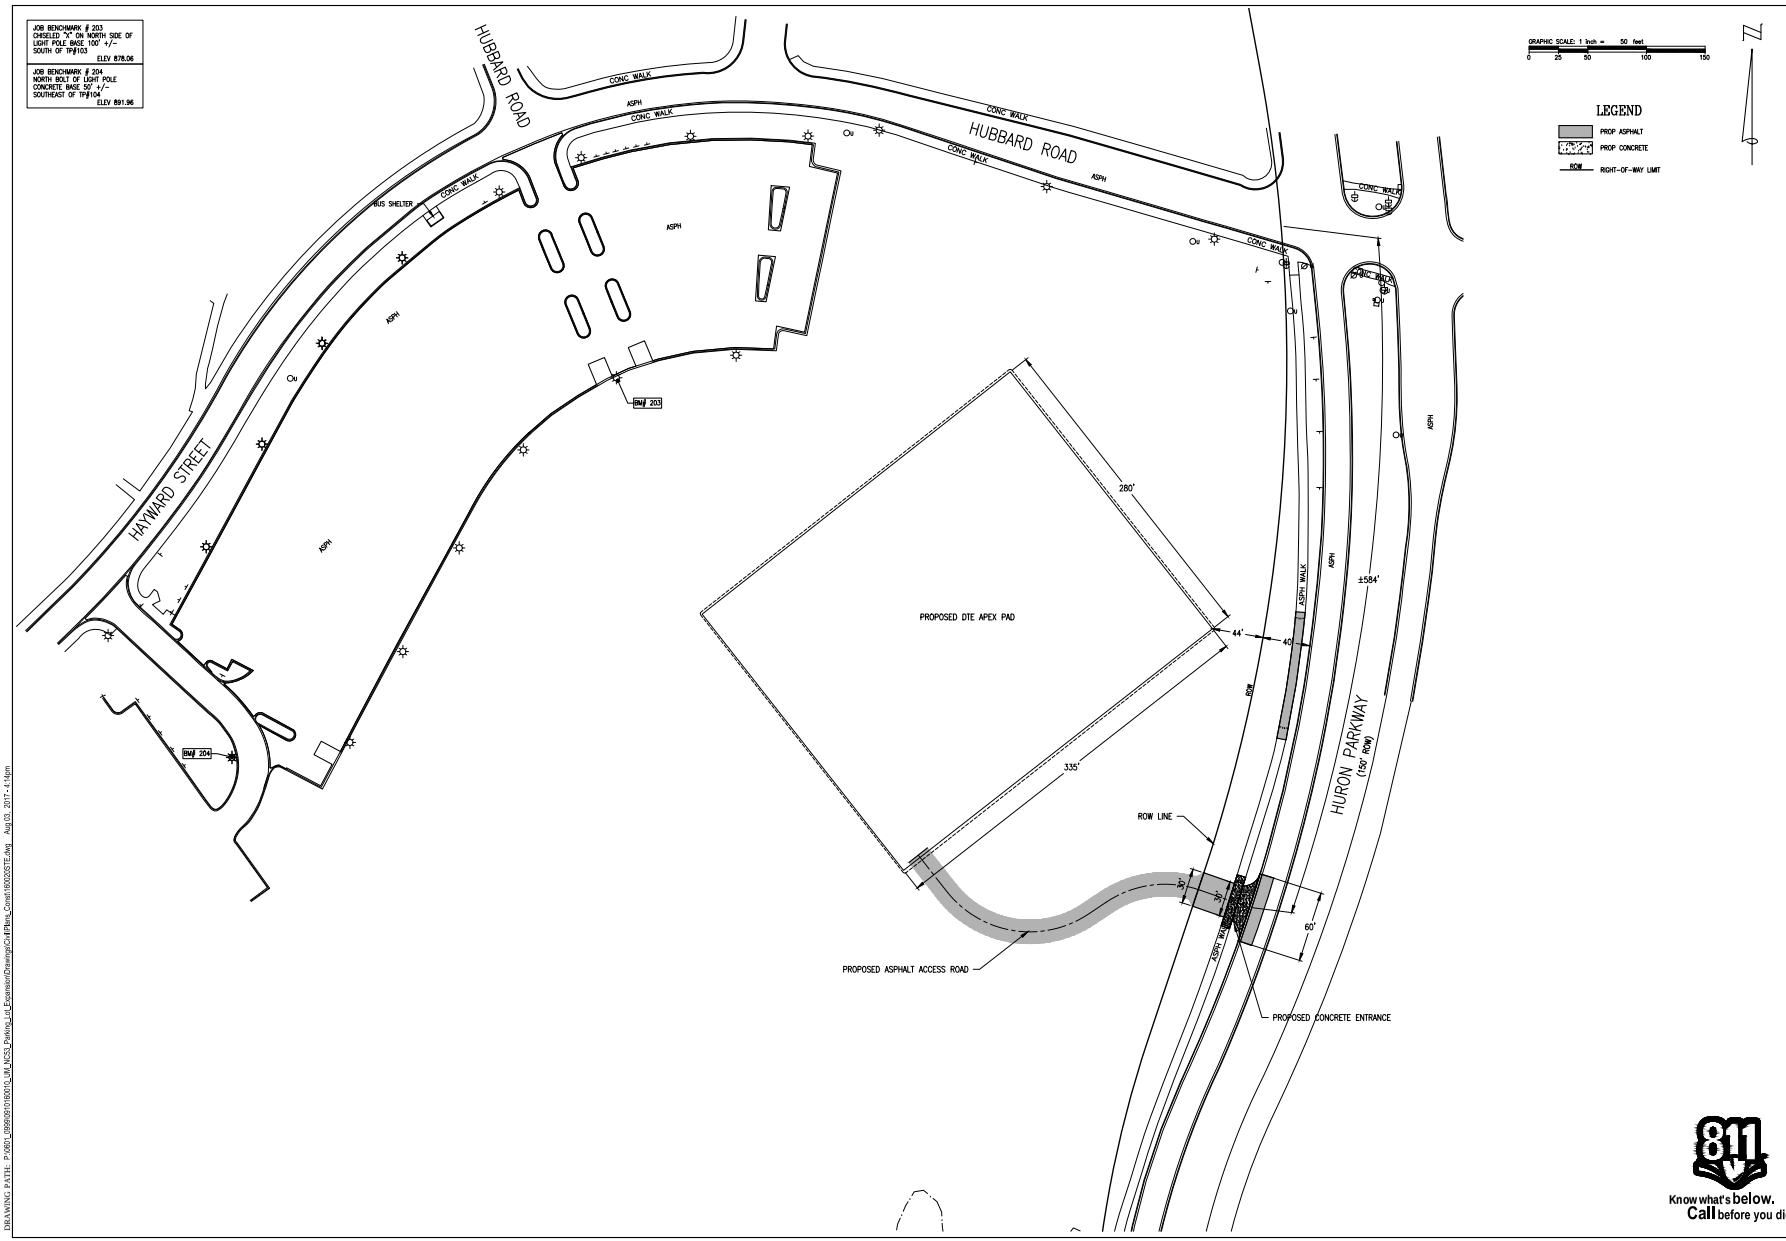

OHM
ARCHITECTS ENGINEERS PLANNERS
34000 Plymouth Road
Livonia, MI 48150
P (734) 522-6711 | F (734) 522-6427
OHM-ADVISORS.COM

REMARKS	
07/05/2017	OM INTERNAL REVIEW
07/07/2017	CITY OF ANN ARBOR RESUBMITTAL
7/18/2017	CITY OF ANN ARBOR RESUBMITTAL
—	—
—	—
—	—

DATE	PROJ NUMBER	ENG	PROJ MGR	CADD	COUNTY	MUNICIPALITY
7/7/2017	0013037.00	ABB	KAL	KAB	WASHTENAW	ANN ARBOR

UNIVERSITY OF MICHIGAN
DTE APEX STATION (P00013037)
ROW - SITE LAYOUT

SHEET C-136

Know what's below. Call before you dig.

COPYRIGHT 2016 OHM ALL DRAWINGS AND PARTIES MATERIALS APPEARING HEREIN CONSTITUTE THE ORIGINAL AND UNPUBLISHED WORK OF OHM AND THE SAME MAY NOT BE DUPLICATED, DISTRIBUTED, OR REUSED WITHOUT PRIOR WRITTEN CONSENT OF OHM

DRAWING PATH: P:\0013_0\0013037\01\0013_OM_NCS_Parking_Lot_Expansion\Drawings\Civil\Plans_Cover\0013037SITE.dwg Aug 03, 2017 - 4:14pm