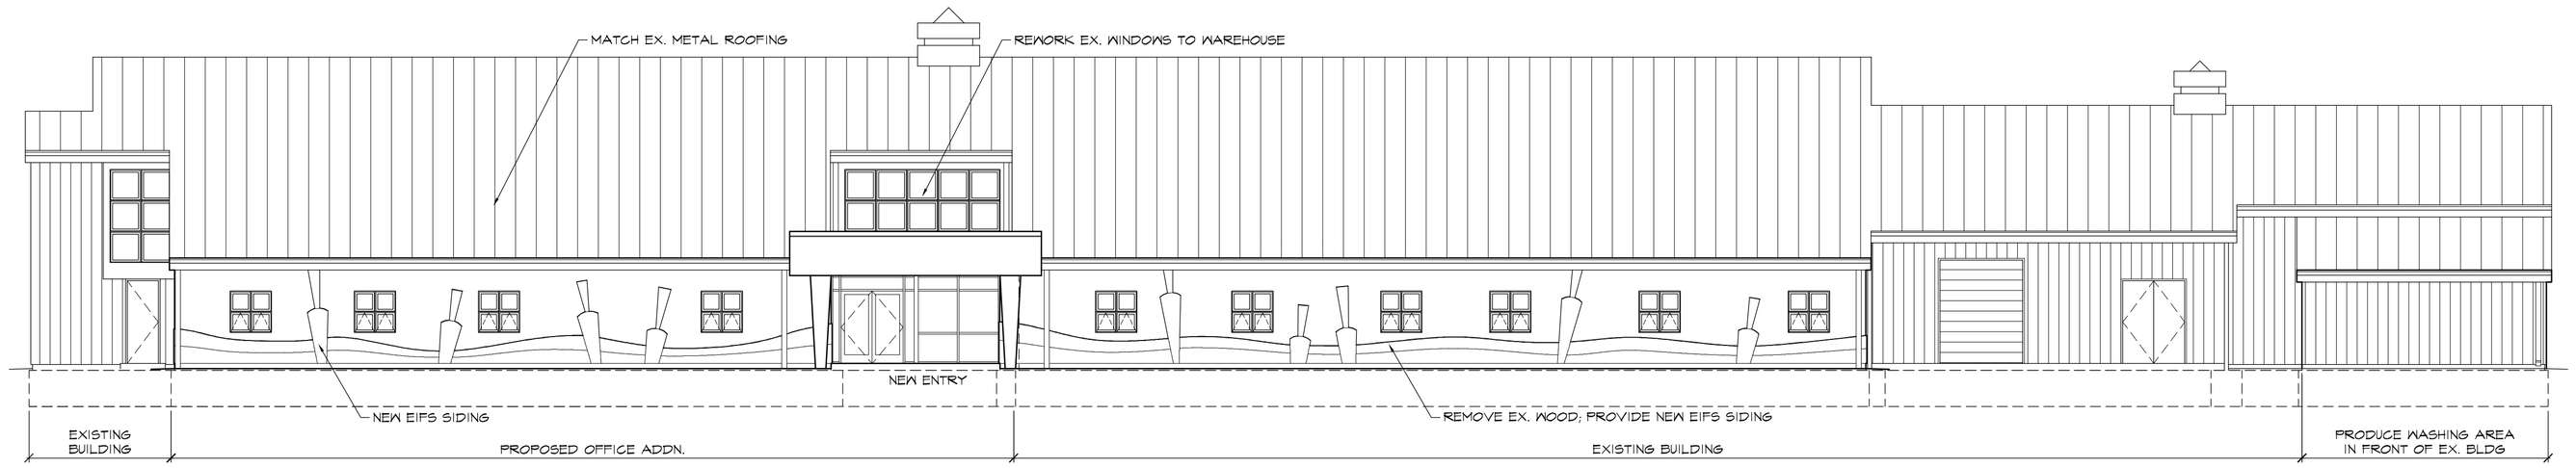

PROPOSED SOUTH ELEVATION

1" = 10'-0"

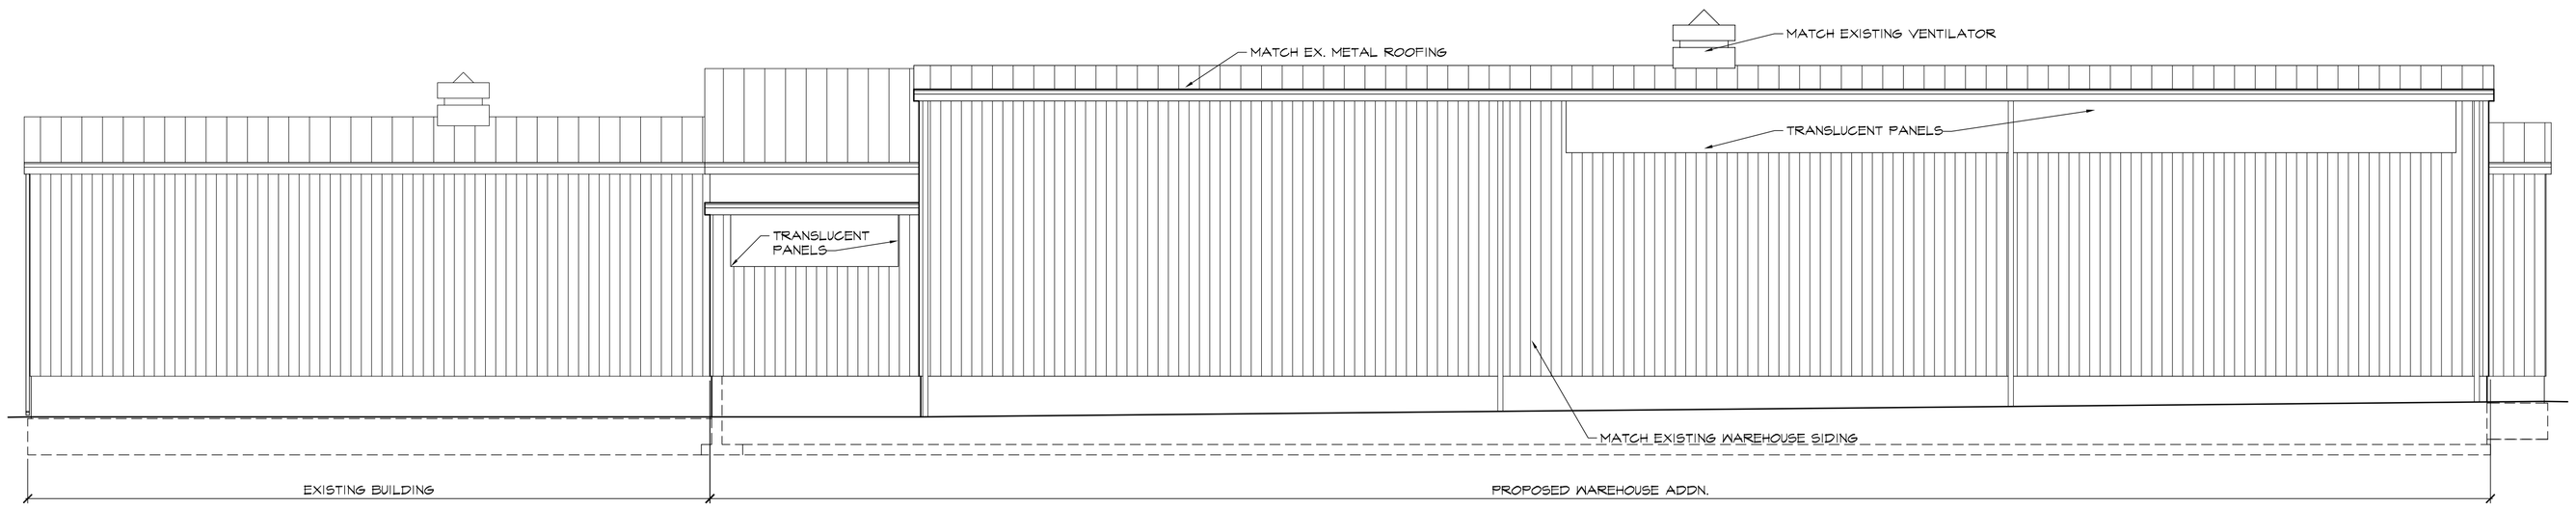

PROPOSED NORTH ELEVATION

1" = 10'-0"

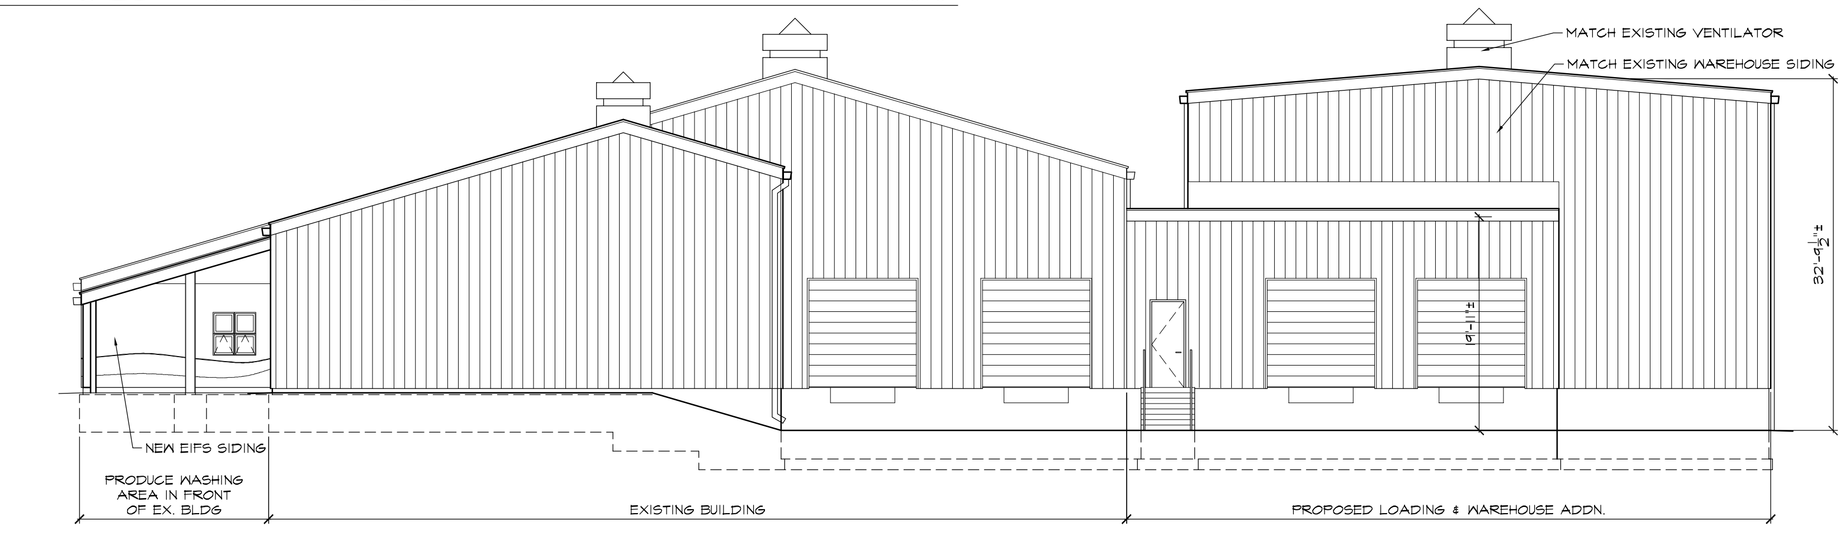

PROPOSED EAST ELEVATION

1" = 10'-0"

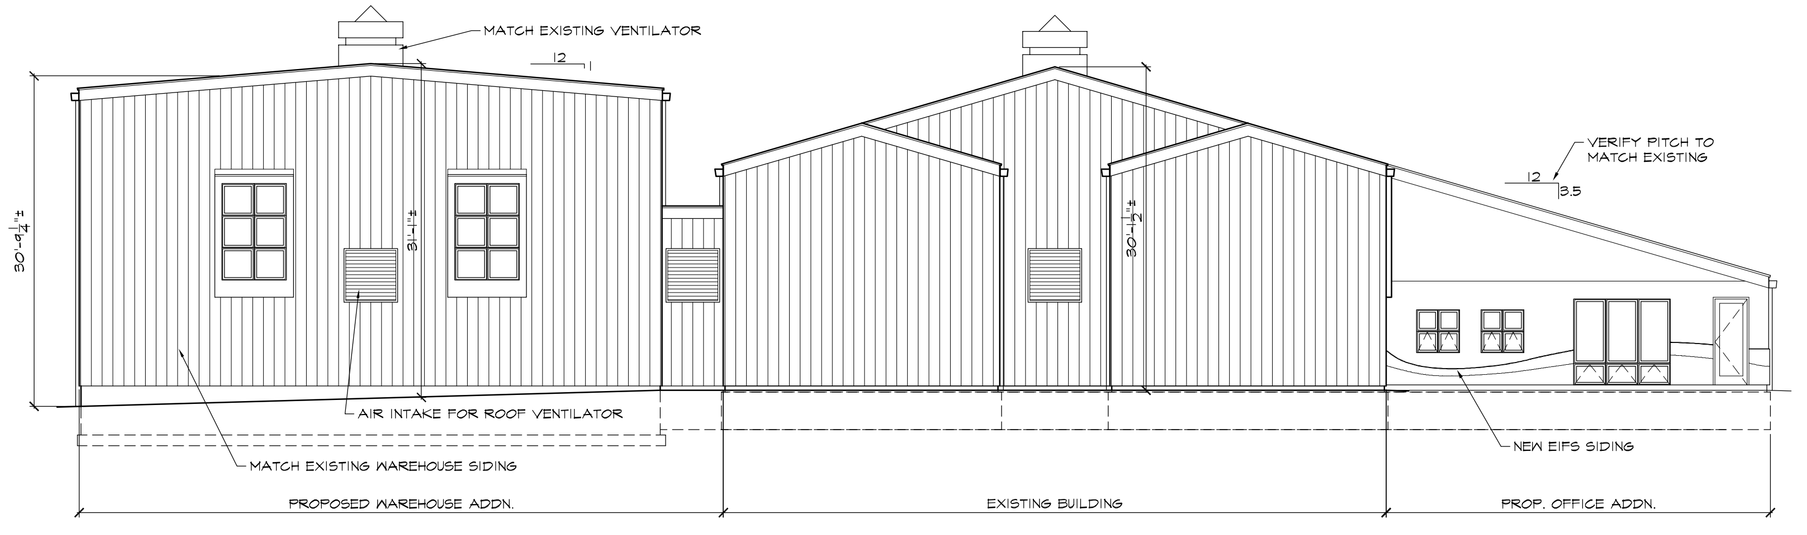

PROPOSED WEST ELEVATION

1" = 10'-0"

Cornerstone Design Inc

310 Depot St., Ste. 2
Ann Arbor, MI 48104
www.cdiarchitects.com
734.663.7580 · Fax 734.663.1180

Owner/Client:

Food Gatherers

1 Carrot Way
Ann Arbor, MI 48105
ph: 734.761.2796

Project:

Office & Warehouse Expansion

1 Carrot Way,
Ann Arbor, MI

Revisions:

Owner Revs:	9/20/12

Date:	6/22/12
Drawn:	DJE
Project No.:	201205
Scale:	AS SHOWN
Approved:	

All drawings and designs copyright 2012 by Cornerstone Design Inc. No reproduction or reuse allowed without permission.

Drawing Title:

Proposed Exterior Elevations

Sheet No.:

A-2