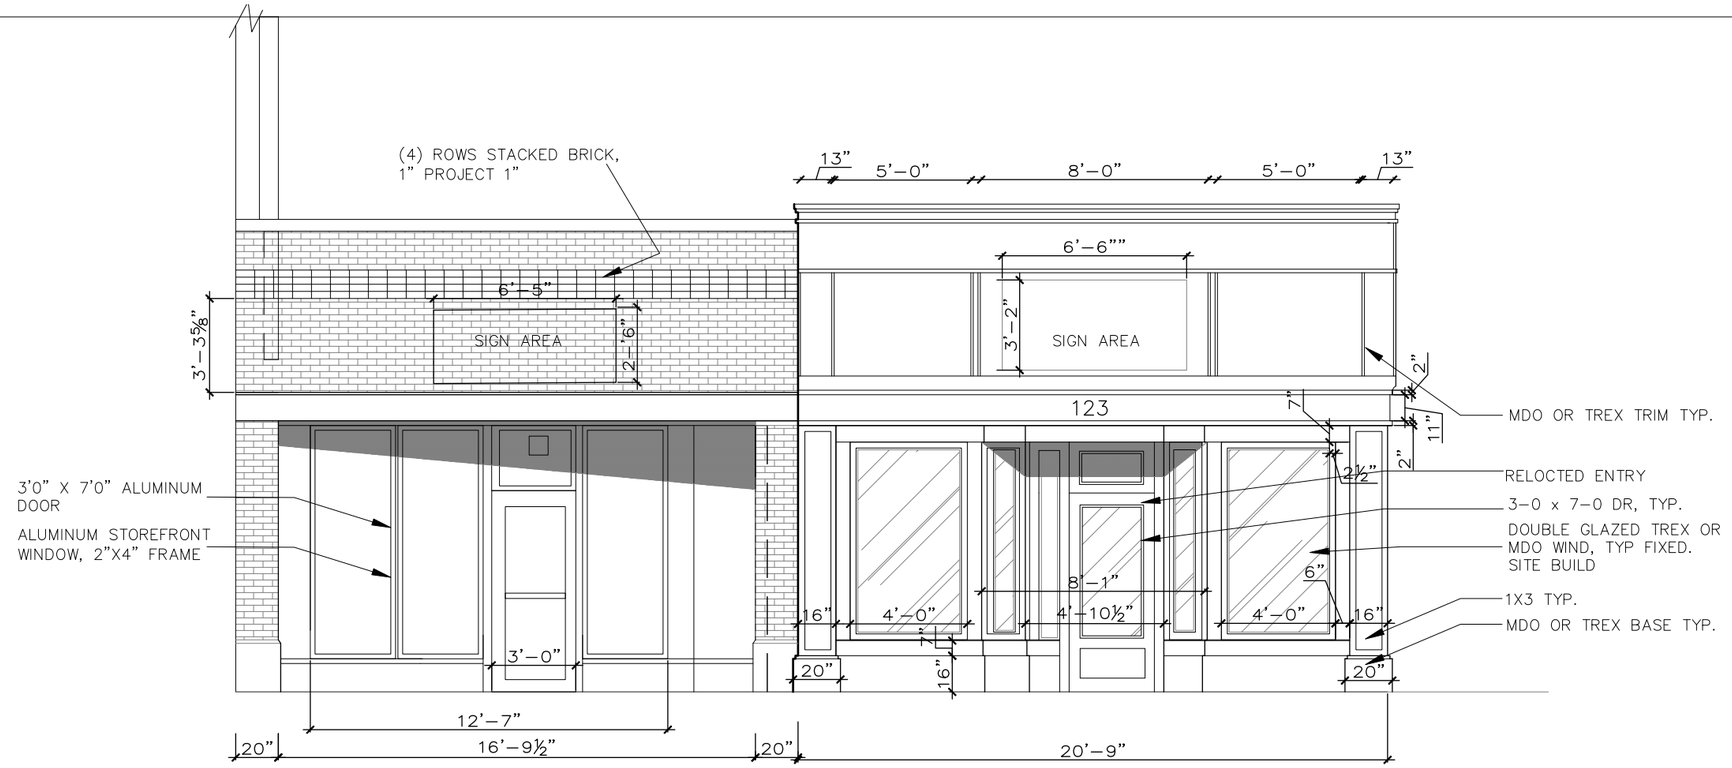

South Elevation

SCALE: 3/16" = 1'-0"

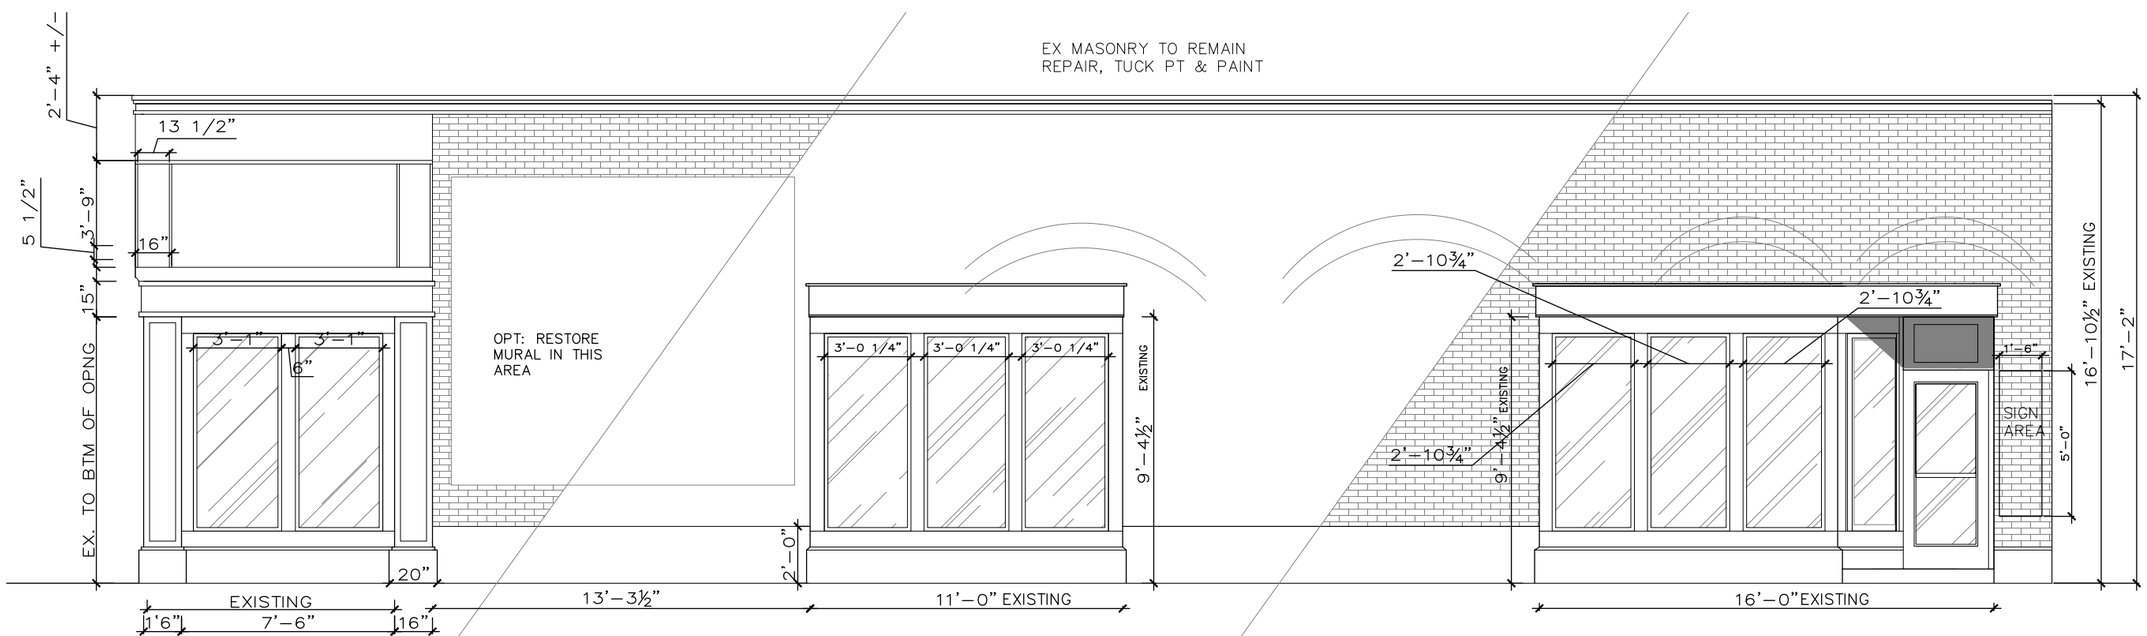

East Elevation

SCALE: 3/16" = 1'-0"

rb
rizzolo brown
design

210 Collingwood Dr
Suite 106
Ann Arbor MI 48103
734-223-0162
connie@rizzolobrown.com

PROJECT

Elevation Renovation for
121 & 123
E. Liberty
Ann Arbor MI

ISSUE TYPE	DATE
Design Review	Aug, 2020
HDC Review	Feb 18, 2021

SHEET TITLE

Proposed Elevations

SHEET NO.

A3.2

Copyright (c) 2021 Rizzolo Brown Studio