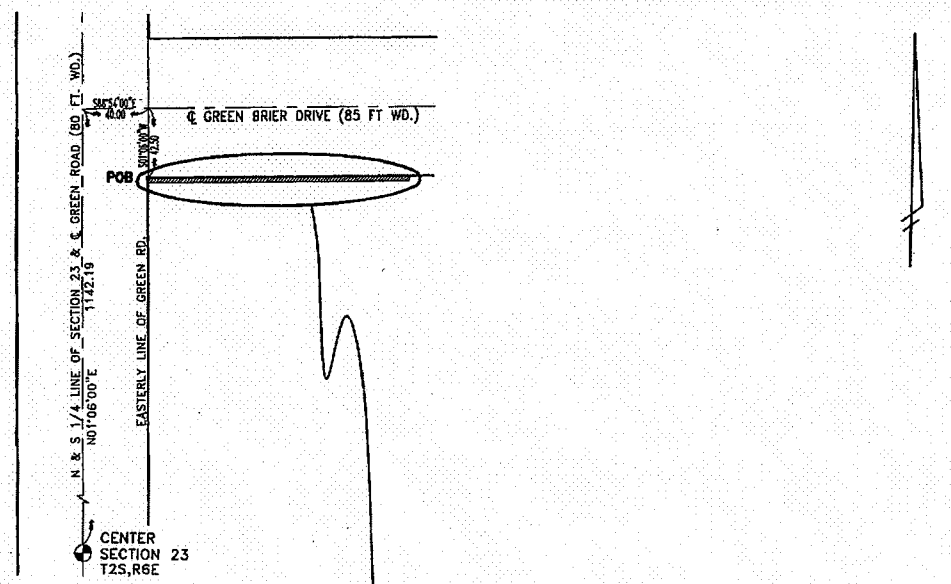

1"=80'

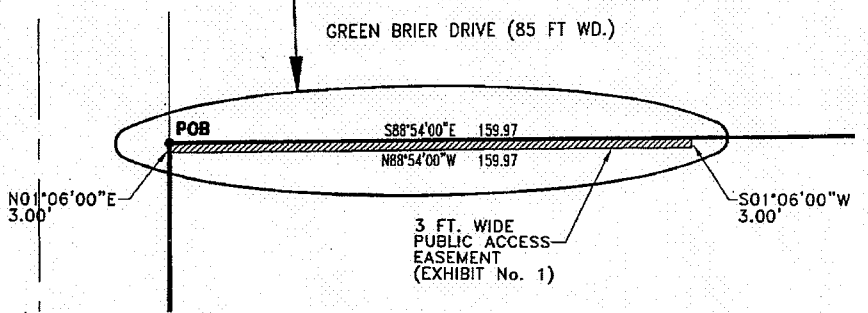

DETAIL
1"=40'

PROJECT MANAGEMENT - PUBLIC SERVICES AREA CITY OF ANN ARBOR		
VARIABLE WIDTH PUBLIC ACCESS EASEMENT EXHIBIT NO. 1 SE CORNER OF GREEN AND GREEN BRIER DRIVE		
DR. BY DPF	CH. BY GFD	DRAWING NO.
SCALE SEE ABOVE	DATE 12/09/09	2009029
INCH 0 1		SHEET NO. 1 OF 2