RIGHT-OF-WAY ACQUISITION

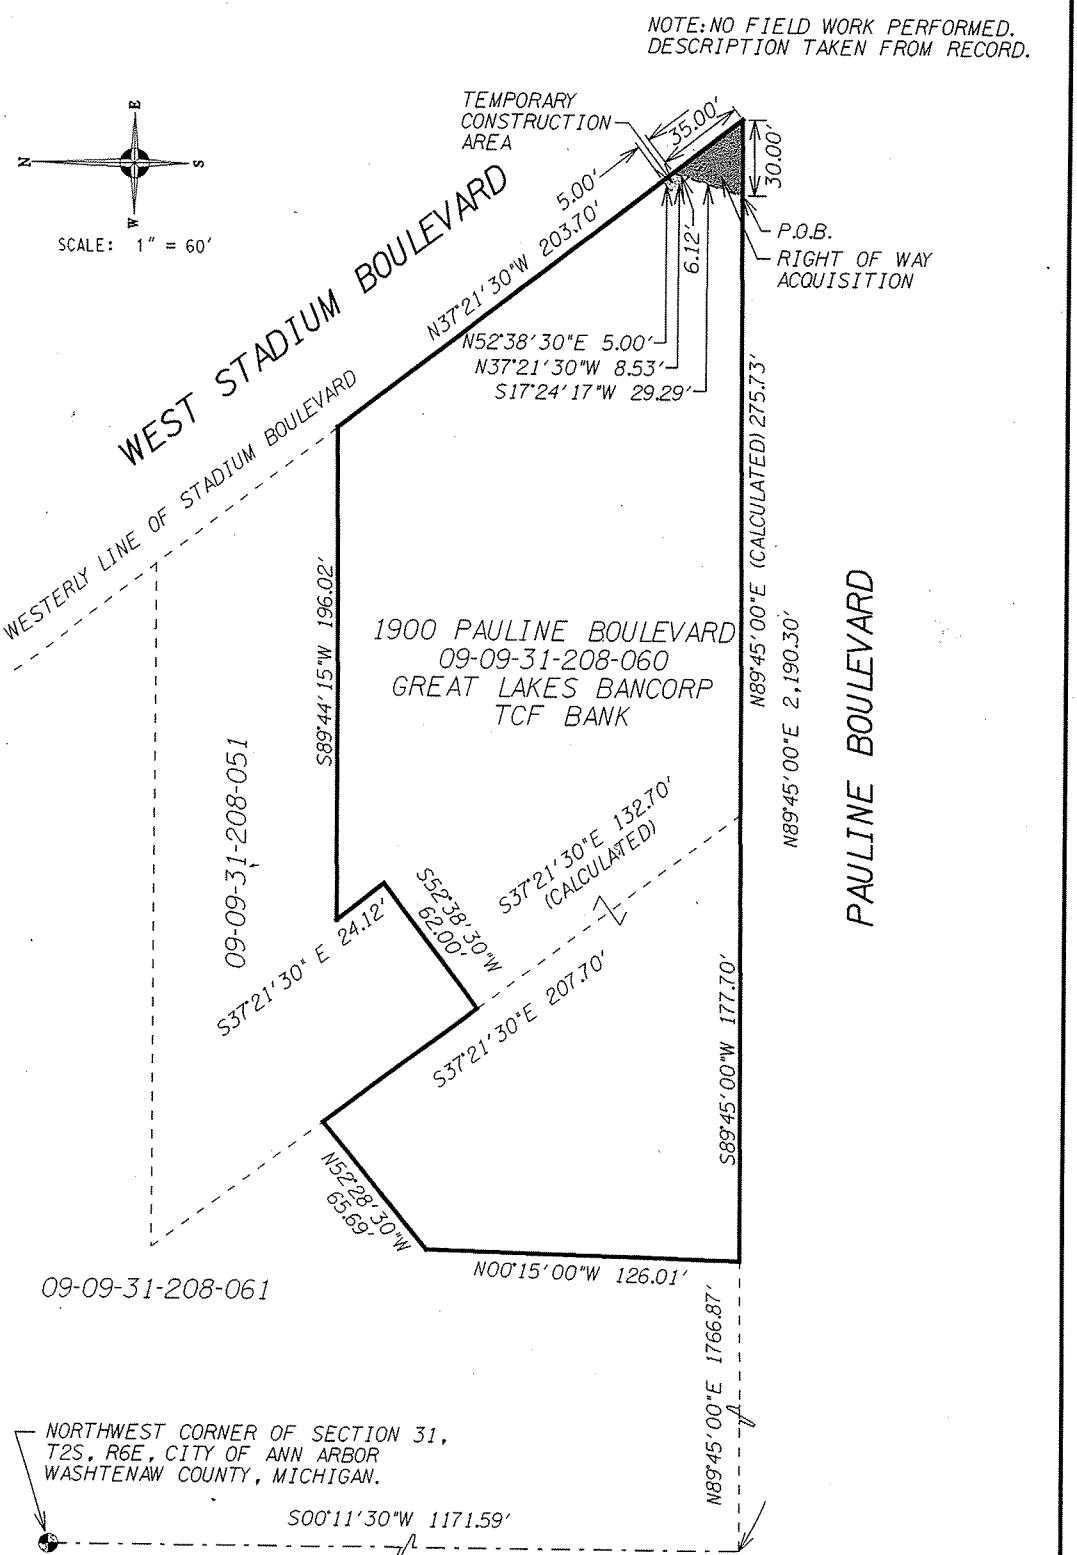

JOB NO. 20070616	HUBBELL, ROTH & CLARK, INC.	SHEET NO. 1
DATE 05-15-08	CONSULTING ENGINEERS 555 HULET DRIVE P.O. BOX 824 BLOOMFIELD HILLS, MICH. 48303-0824	OF 2

USER NAME = dhebert DESIGN FILE = v:\2007\06\20070616\FV\070616_as04.dgn QUEUE = \\cpsrv\CPBW1FF C:\R. TBL = I:\standards\MsW8\data\rcoolor2.tbl PEN TBL = I:\xm\plotting\W8pblack.ptb TIME = 15-MAY-2008 10:53