
Attachment A

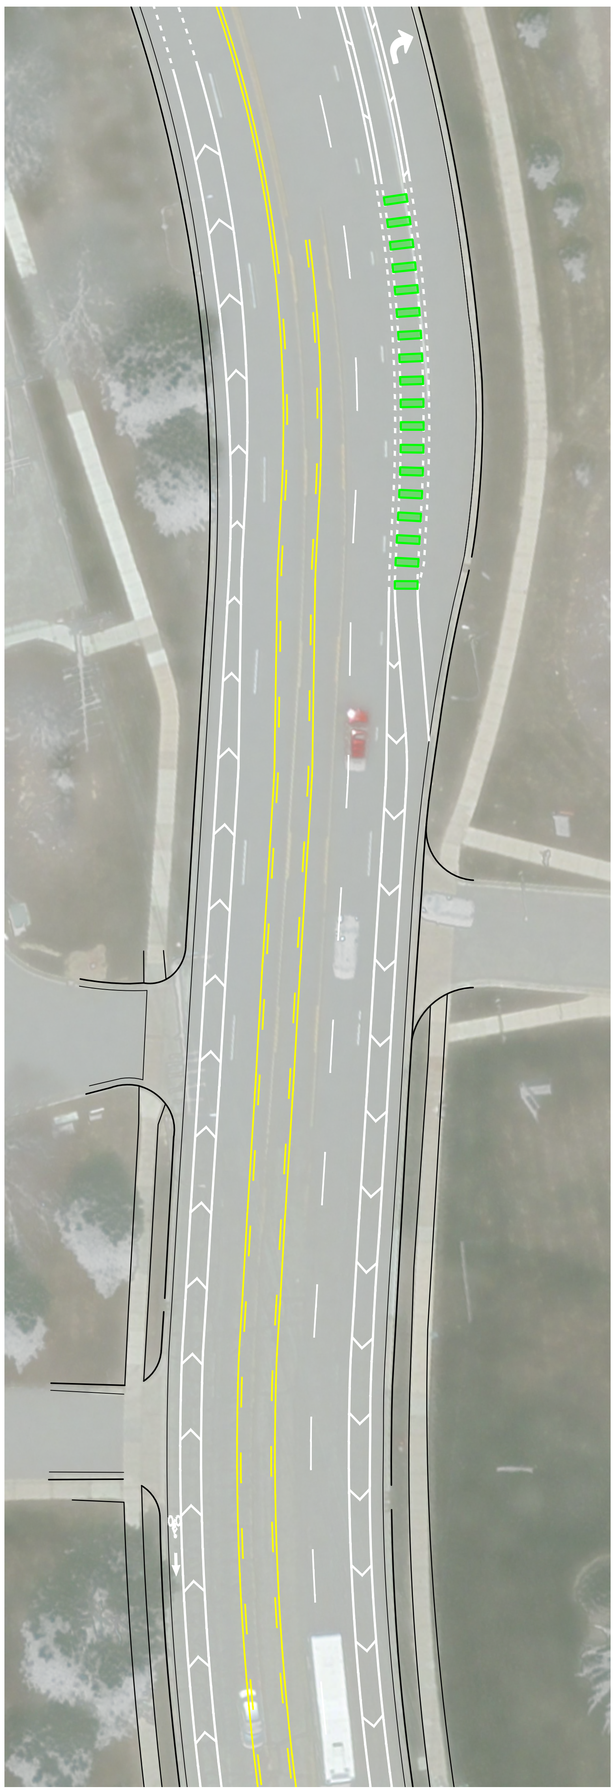



SHEET No.
1 OF 6

CITY OF ANN ARBOR - PUBLIC SERVICES - ENGINEERING

SCALE : 1" = 20'

DRAWING No.
2014000-1

GREEN ROAD


GREEN ROAD

GREEN ROAD PAVEMENT MARKINGS 0+00 TO 9+00

CITY OF ANN ARBOR
PUBLIC SERVICES
301 EAST HURON STREET
P.O. BOX 8647
ANN ARBOR, MI 48107-8647
734-794-6410
www.a2gov.org

REV.	DESCRIPTION	DATE	DRAWN	CHECKED

811 Know what's below. Call before you dig.

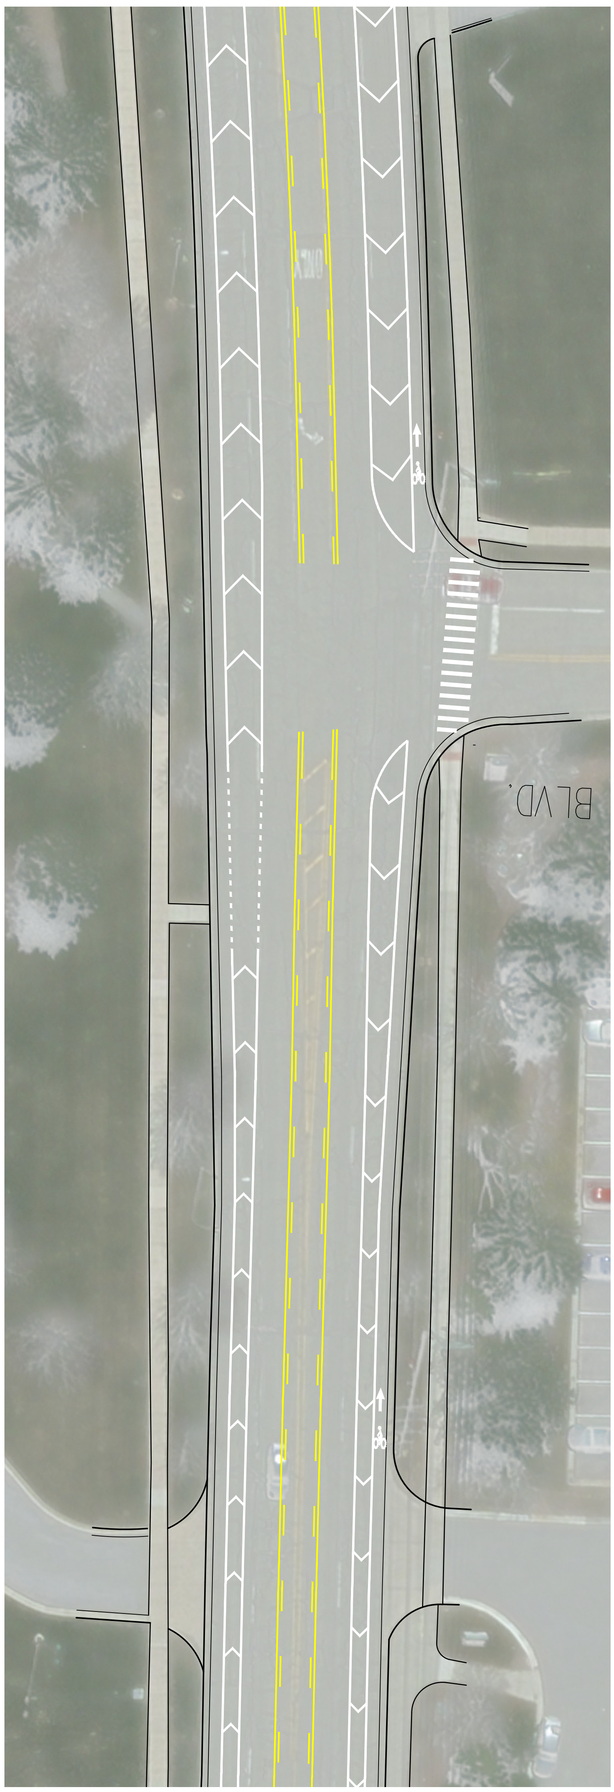



SHEET No.
2 OF 6

CITY OF ANN ARBOR - PUBLIC SERVICES - ENGINEERING

SCALE : 1" = 20'

DRAWING No.
2014000-2

GREEN ROAD

GREEN ROAD

GREEN ROAD PAVEMENT MARKINGS 9+00 TO 18+00

CITY OF ANN ARBOR
PUBLIC SERVICES
301 EAST HURON STREET
P.O. BOX 8647
ANN ARBOR, MI 48107-8647
734-794-6410
www.a2gov.org

REV.	DESCRIPTION	DATE	DRAWN	CHECKED

811 Know what's below. Call before you dig.





CITY OF ANN ARBOR - PUBLIC SERVICES - ENGINEERING

SCALE : 1" = 20'


DRAWING No.
2014000-3

GREEN ROAD
GREEN ROAD
GREEN ROAD PAVEMENT MARKINGS 18+00 TO 27+00

CITY OF ANN ARBOR
PUBLIC SERVICES
301 EAST HURON STREET
P.O. BOX 8647
ANN ARBOR, MI 48107-8647
734-794-6410
www.a2gov.org

REV.	DESCRIPTION	DATE	DRAWN	CHECKED

811 Know what's below. Call before you dig.

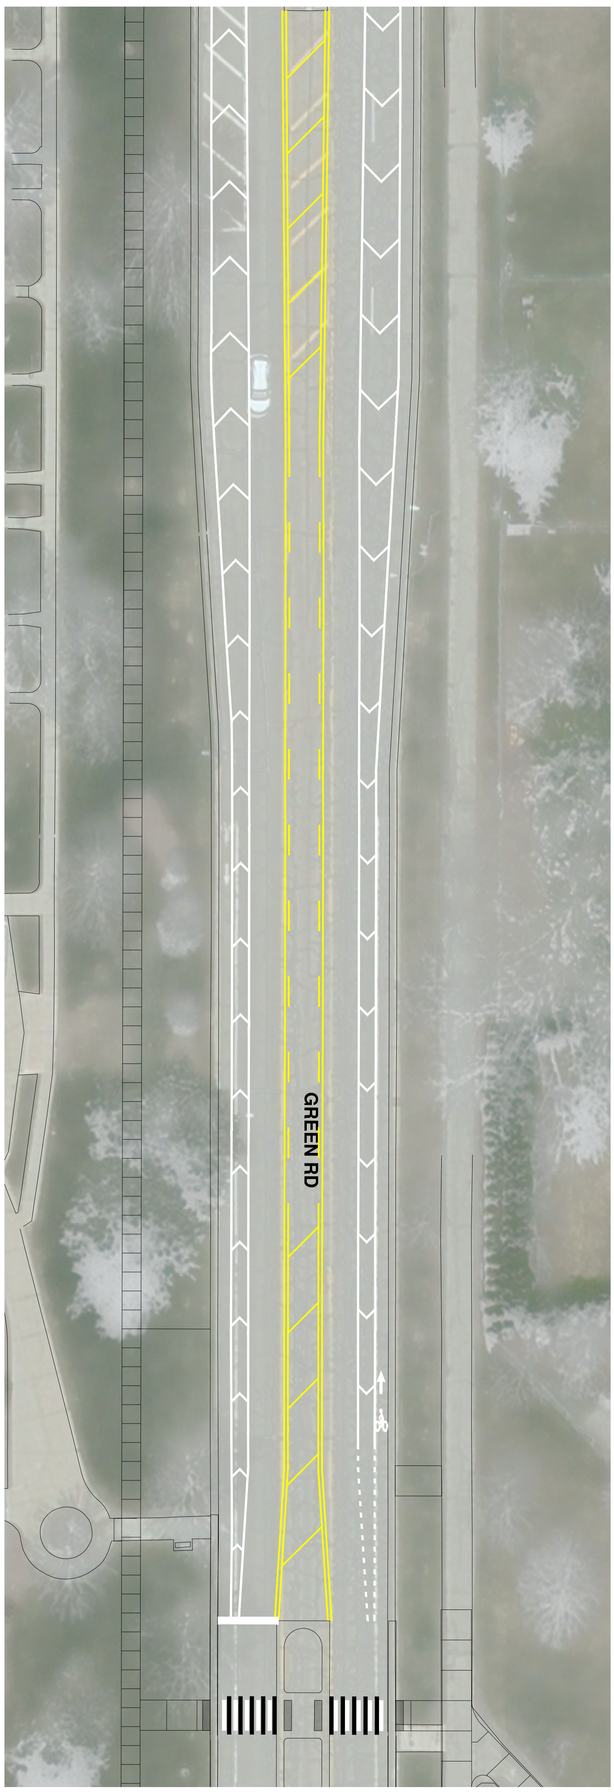



SHEET No.
4 OF 6

CITY OF ANN ARBOR - PUBLIC SERVICES - ENGINEERING

SCALE : 1" = 20'

DRAWING No.
2014000-4

GREEN ROAD
GREEN ROAD
GREEN ROAD PAVEMENT MARKINGS 27+00 TO 36+00

CITY OF ANN ARBOR
PUBLIC SERVICES
301 EAST HURON STREET
P.O. BOX 8647
ANN ARBOR, MI 48107-8647
734-794-6410
www.a2gov.org

REV.	DESCRIPTION	DATE	DRAWN	CHECKED

811 Know what's below. Call before you dig.





SHEET No.
5 OF 6

CITY OF ANN ARBOR - PUBLIC SERVICES - ENGINEERING

SCALE : 1" = 20'

DRAWING No.
2014000-5

GREEN ROAD


GREEN ROAD

GREEN ROAD PAVEMENT MARKINGS 36+00 TO 45+00

CITY OF ANN ARBOR
PUBLIC SERVICES
301 EAST HURON STREET
P.O. BOX 8647
ANN ARBOR, MI 48107-8647
734-794-6410
www.a2gov.org

REV.	DESCRIPTION	DATE	DRAWN	CHECKED

811 Know what's below. Call before you dig.

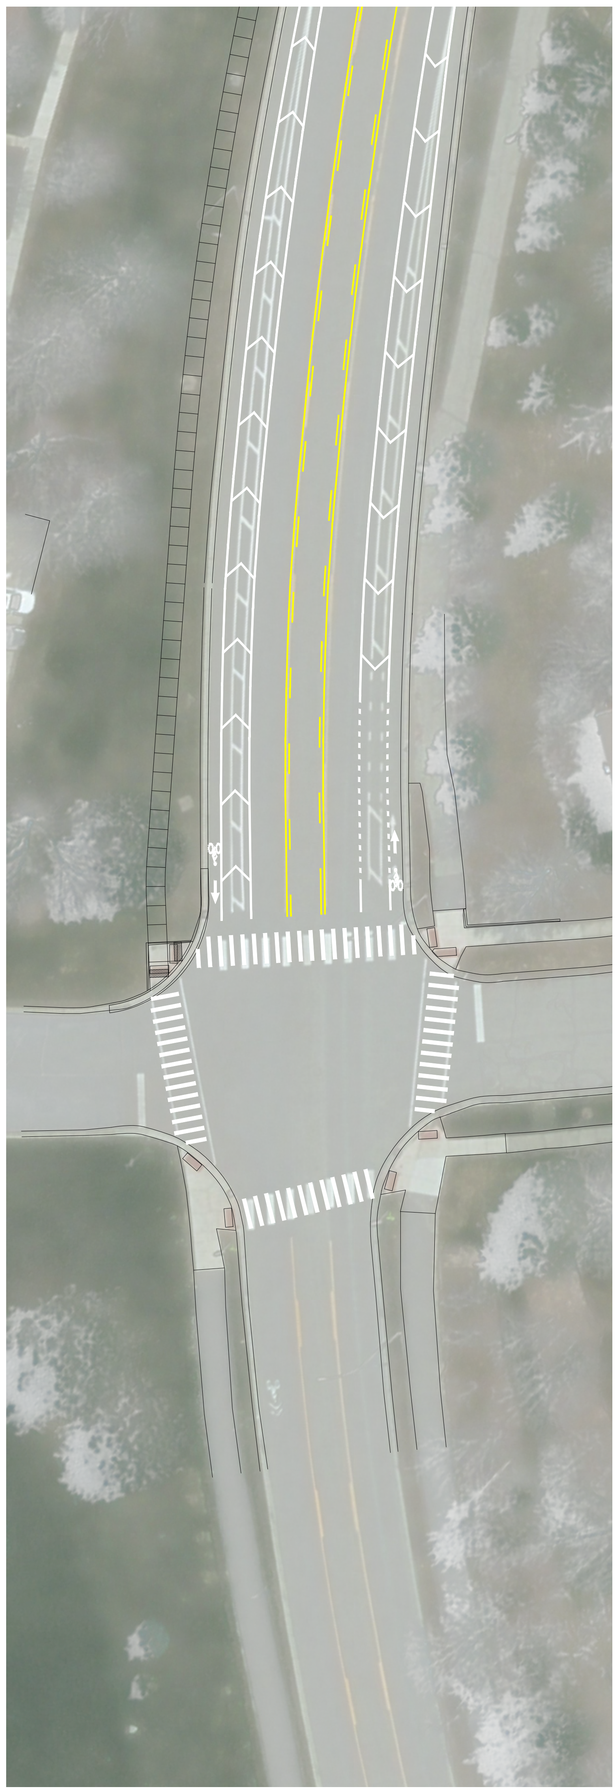

CITY OF ANN ARBOR - PUBLIC SERVICES - ENGINEERING

SCALE : 1" = 20'

DRAWING No.
2014000-6

GREEN ROAD
GREEN ROAD

GREEN ROAD PAVEMENT MARKINGS 45+00 TO 47+19

CITY OF ANN ARBOR
PUBLIC SERVICES
301 EAST HURON STREET
P.O. BOX 8647
ANN ARBOR, MI 48107-8647
734-794-6410
www.a2gov.org

REV.	DESCRIPTION	DATE	DRAWN	CHECKED

811 Know what's **below.** **Call** before you dig.