

Attachment A

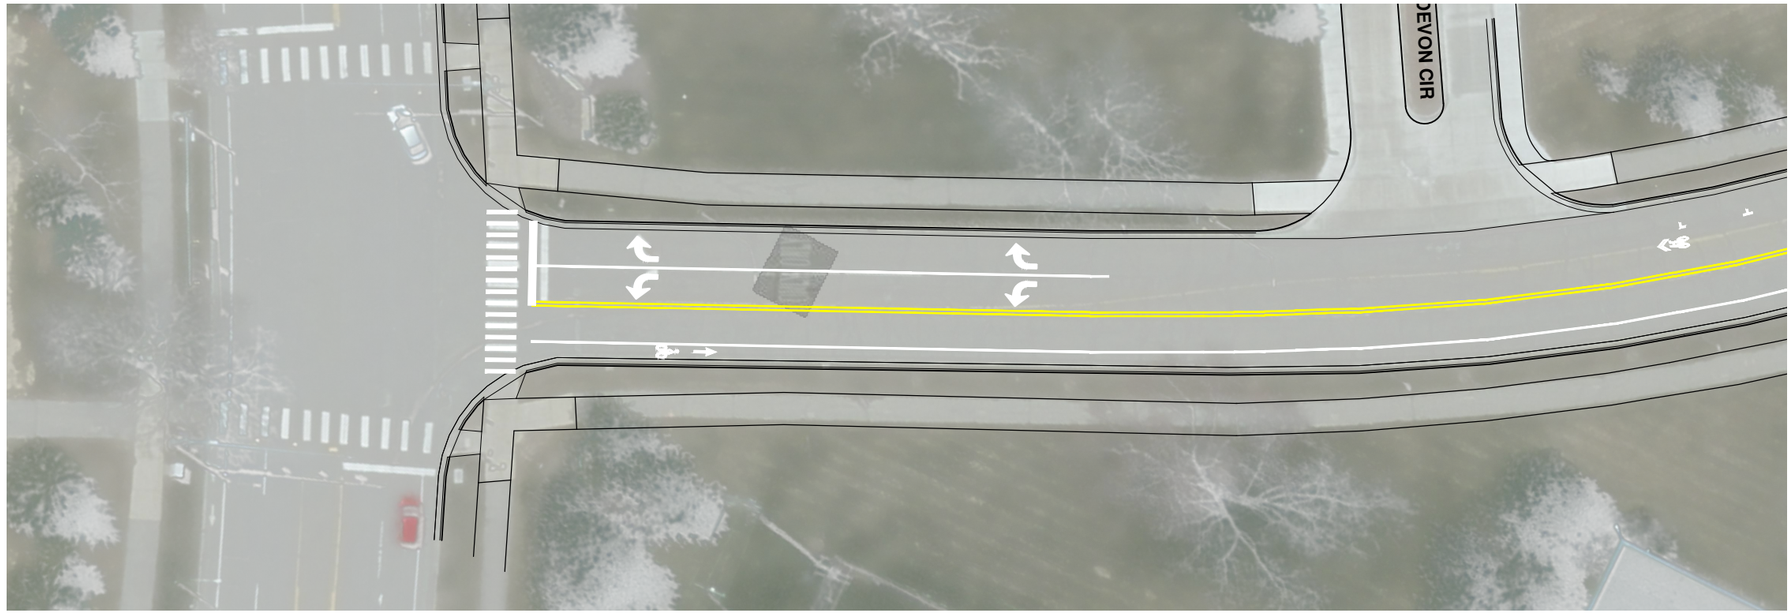

APPROVED
BY ANN ARBOR CITY COUNCIL

9/16/19

CITY CLERK
ANN ARBOR, MI

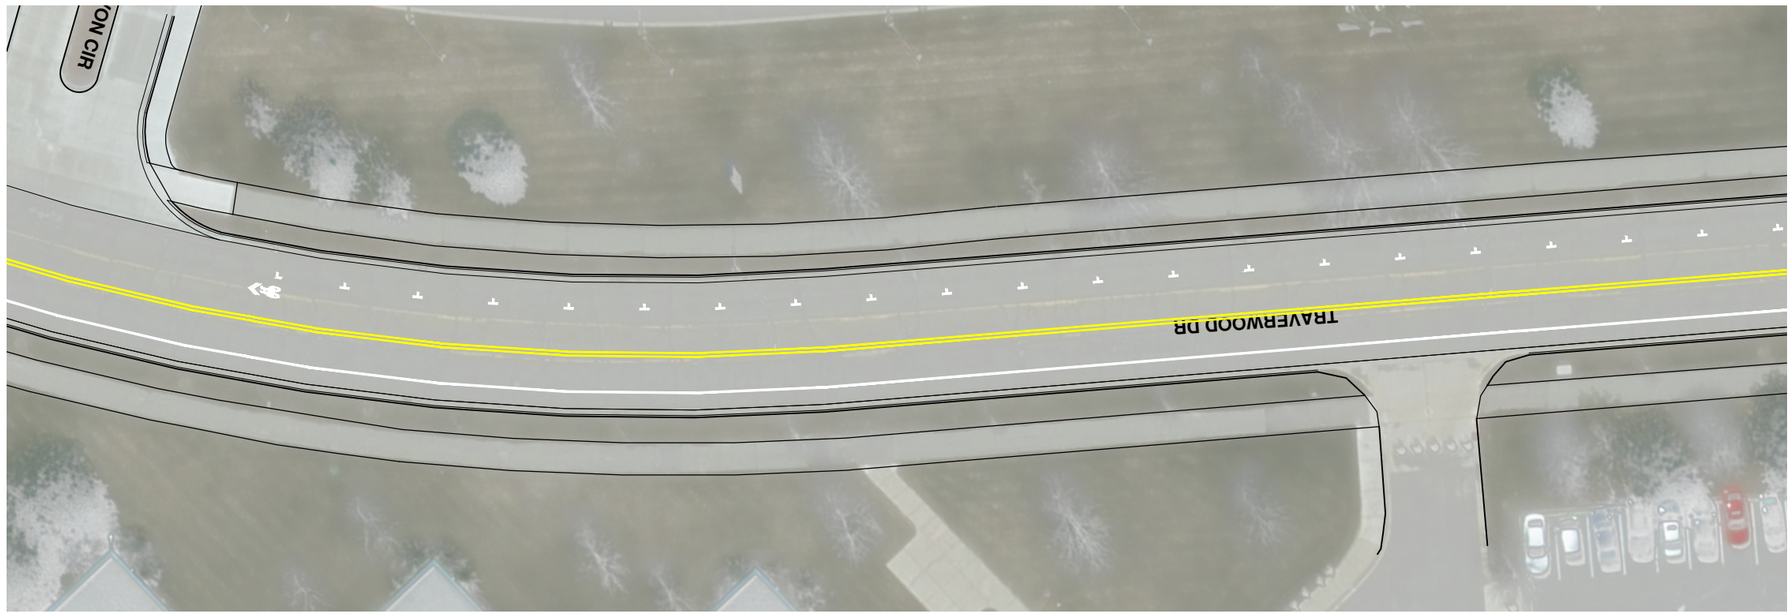

Know what's below. Call before you dig.

REV.	DESCRIPTION	DATE	DRAWN	CHECKED
02	BULLETIN 1	05-15-2019	GS,CE,DD	DAD
01	ADDENDUM 2	04-09-2019	AH,GS,CE	DAD
00	BID SET	03-13-2019	AH,GS,CE	DAD

CITY OF ANN ARBOR
PUBLIC SERVICES
301 E HURON STREET
P.O. BOX 8647
ANN ARBOR, MI 48107-8647
734.794.6410
www.a2gov.org

CITY OF ANN ARBOR - PUBLIC SERVICES - ENGINEERING

STREET RESURFACING/RESTORATION PROJECT - 2019

TRAVERWOOD DRIVE


STA. 0+00 - STA. 7+50 PAVT MRKG


SCALE : 1" = 20'

DRAWING No.
2019004-113

SHEET No.
113 OF 112

T:\2019004\Plan Production\Traverwood Drive\2019004 Traverwood Drive Rpmk.dwg Dwg Created: 2-May-19 — _a2 standard bw.stb — Plot Date: 17-May-19

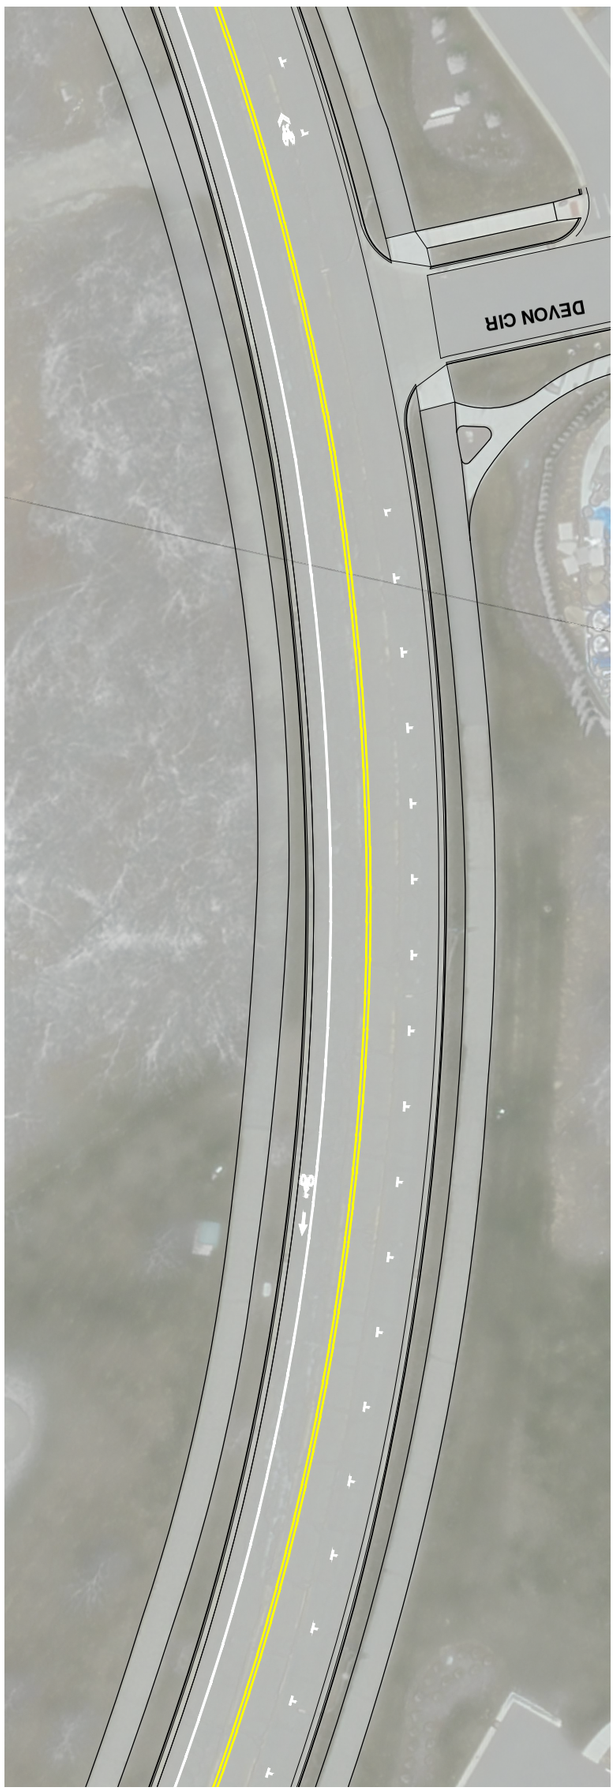

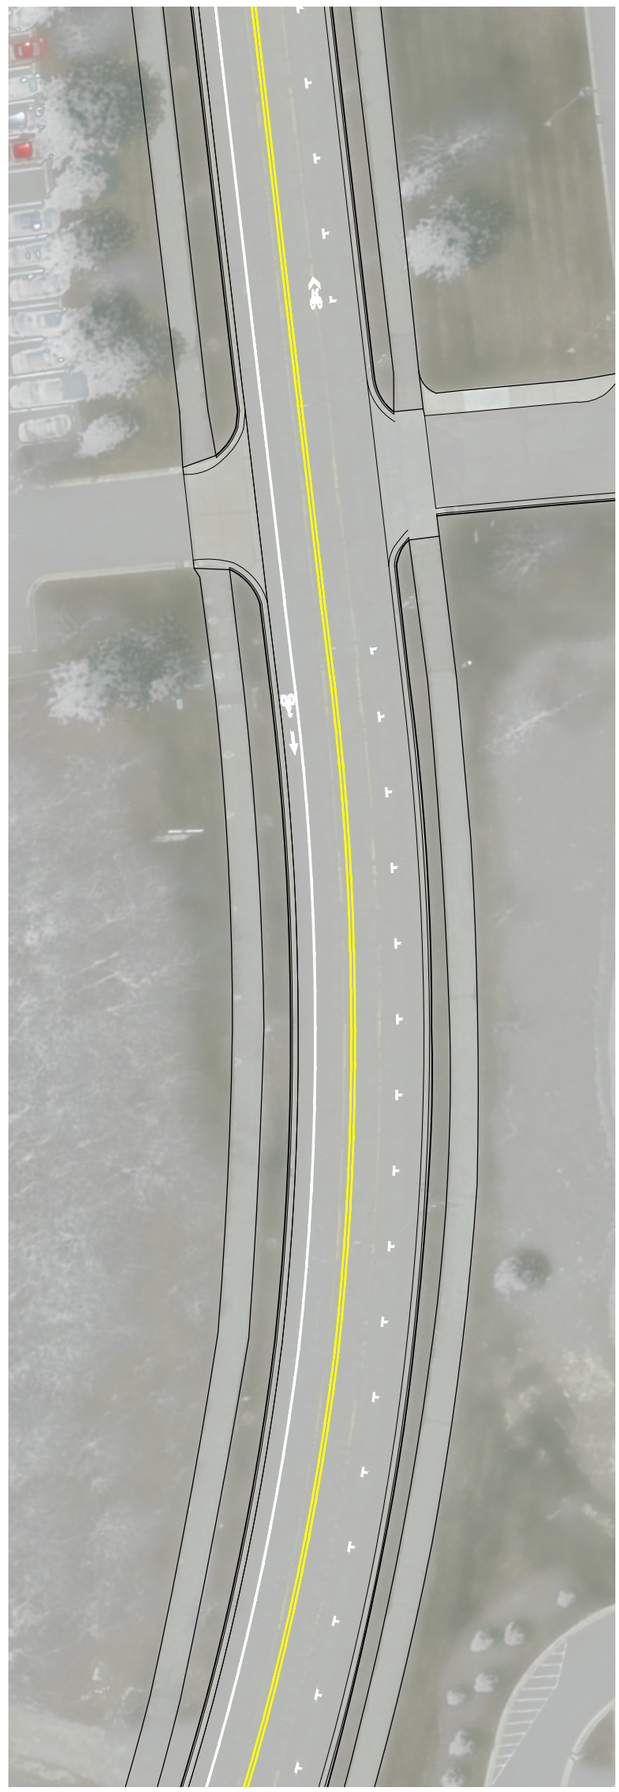

SHEET No.
114 OF 112

CITY OF ANN ARBOR - PUBLIC SERVICES - ENGINEERING

SCALE : 1" = 20'

DRAWING No.
2019004-114

STREET RESURFACING/RESTORATION PROJECT - 2019

TRAVERWOOD DRIVE

STA. 7+50 - STA. 16+50 PAVT MRKG

CITY OF ANN ARBOR
PUBLIC SERVICES
301 EAST HURON STREET
P.O. BOX 8647
ANN ARBOR, MI 48107-8647
734-794-6410
www.a2gov.org

REV.	DESCRIPTION	DATE	DRAWN	CHECKED
02	BULLETIN 1	05-15-2019	GS,CE,DD	DAD
01	ADDENDUM 2	04-09-2019	AH,GS,CE	DAD
00	BID SET	03-13-2019	AH,GS,CE	DAD

811 Know what's **below.** **Call** before you dig.





N

SHEET No.
115 OF 112

CITY OF ANN ARBOR - PUBLIC SERVICES - ENGINEERING

SCALE : 1" = 20'

DRAWING No.
2019004-115

STREET RESURFACING/RESTORATION PROJECT - 2019

TRAVERWOOD DRIVE


STA. 16+50 - STA. 25+50 PAVT MRKG

CITY OF ANN ARBOR
PUBLIC SERVICES
301 EAST HURON STREET
P.O. BOX 8647
ANN ARBOR, MI 48107-8647
734-794-6410
www.a2gov.org

REV.	DESCRIPTION	DATE	DRAWN	CHECKED
02	BULLETIN 1	05-15-2019	GS,CE,DD	DAD
01	ADDENDUM 2	04-09-2019	AH,GS,CE	DAD
00	BID SET	03-13-2019	AH,GS,CE	DAD

811 Know what's **below.** **Call** before you dig.

T:\2019004\Plan Production\Traverwood Drive\2019004 Traverwood Drive Rpmk.dwg Dwg Created: 2-May-19 - _a2 standard bw.stb - Plot Date: 17-May-19

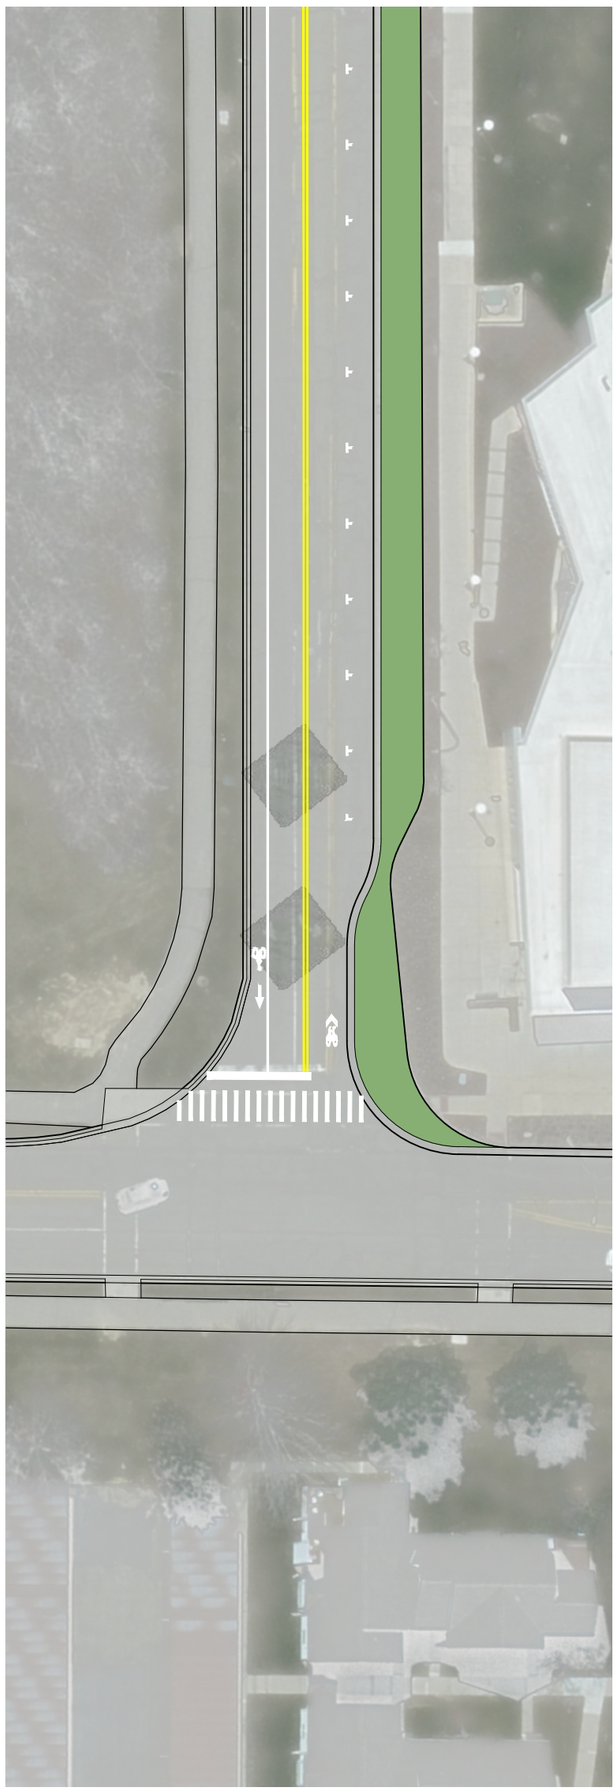

SHEET No.
116 OF 112

CITY OF ANN ARBOR - PUBLIC SERVICES - ENGINEERING

SCALE : 1" = 20'

DRAWING No.
2019004-116

STREET RESURFACING/RESTORATION PROJECT - 2019

TRAVERWOOD DRIVE

STA. 25+50 - STA. 27+11 PAVT MRKG

CITY OF ANN ARBOR
PUBLIC SERVICES
301 EAST HURON STREET
P.O. BOX 8647
ANN ARBOR, MI 48107-8647
734-794-6410
www.a2gov.org

REV.	DESCRIPTION	DATE	DRAWN	CHECKED
02	BULLETIN 1	05-15-2019	GS,CE,DD	DAD
01	ADDENDUM 2	04-09-2019	AH,GS,CE	DAD
00	BID SET	03-13-2019	AH,GS,CE	DAD

811 Know what's below. Call before you dig.