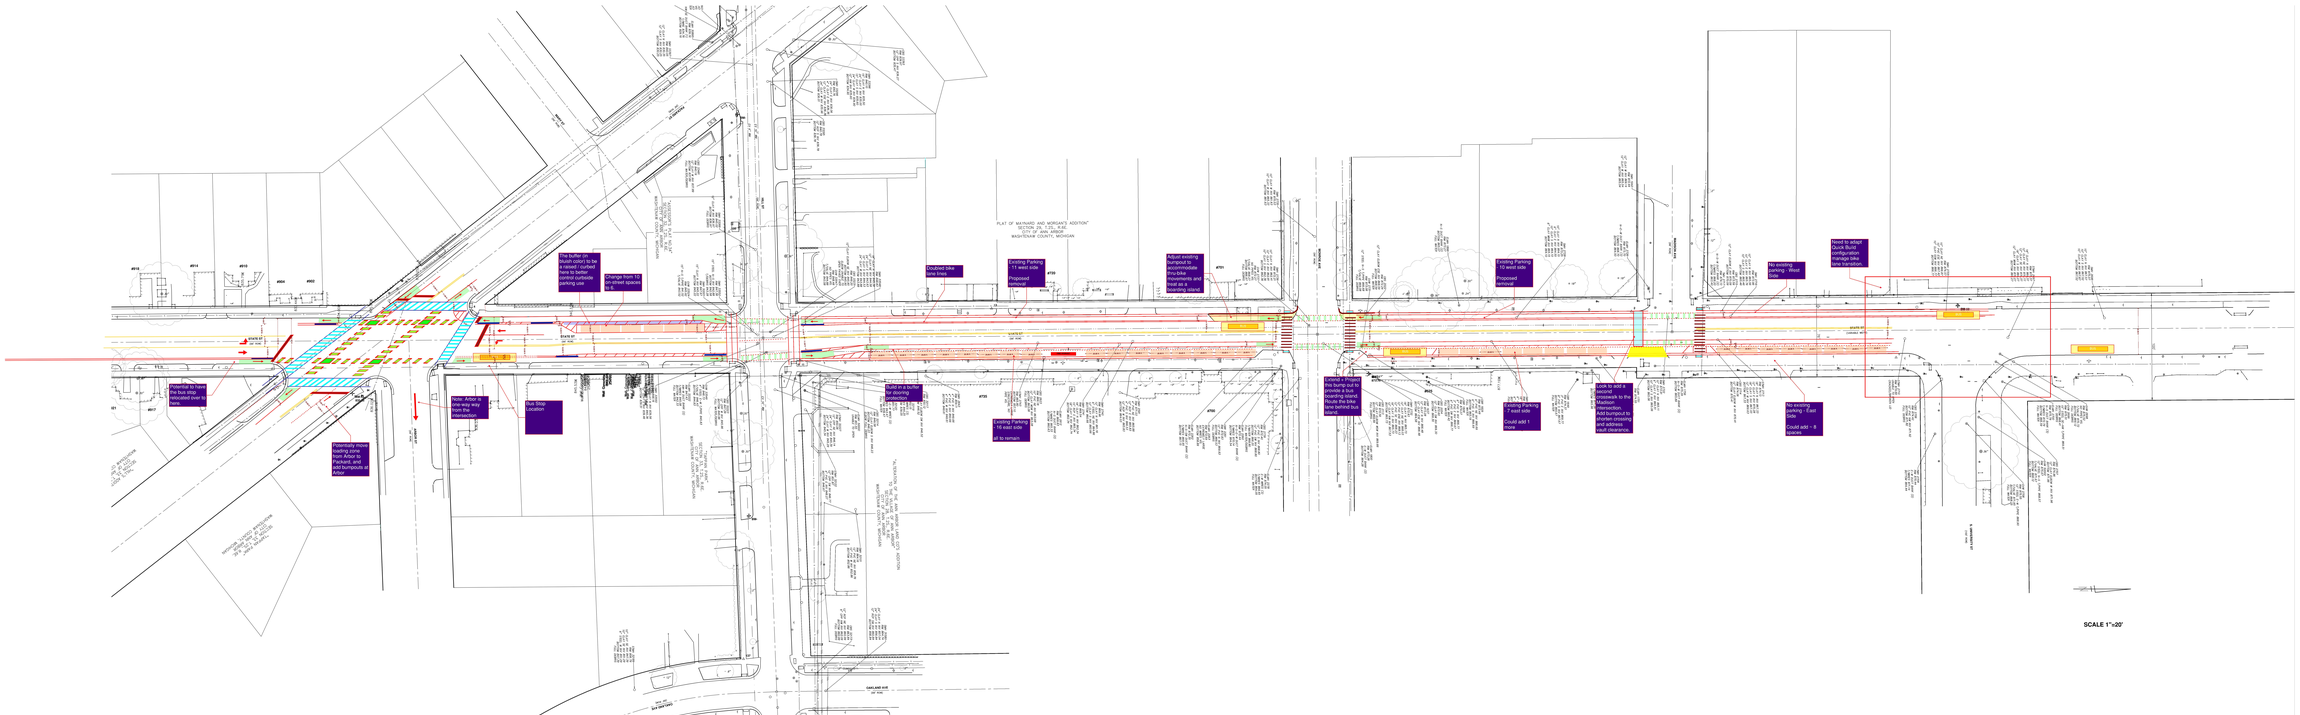
The buffer on south color1 to be a raised / curbed buffer to match current curbside parking use
Change from 10 on street spaces to 8
Potential to have the bus stop located over to here.
Potentially move loading zone here. Adjust to accommodate and add bumpouts at arbor
New: Added to this way way from the intersection
Bus Stop Location
Doubled bike lane
Existing Parking 11 west side
Proposed removal
Adjust existing bumpout to accommodate Rosalie's Restaurant, and treat as a boarding island.
Existing Parking 10 west side
Proposed removal
Extend - Project bike lane to the boarder & bus boarding island. Route the bike lane behind bus stop.
Existing Parking 7 east side
Could add 1 more
Look to add a second crosswalk to the Madison intersection. Adjust bump out to improve sightlines and address adult clearance.
No existing parking - West side
No existing parking - East side
Could add ~ 8 spaces.
Need to adjust Quick Build configuration to match new curb lane variation
Potential to add buffer for scoring. Leave as is for now.
Existing Parking 16 east side all to remain.
SCALE 1"=20'