SKETCH OF EASEMENTS

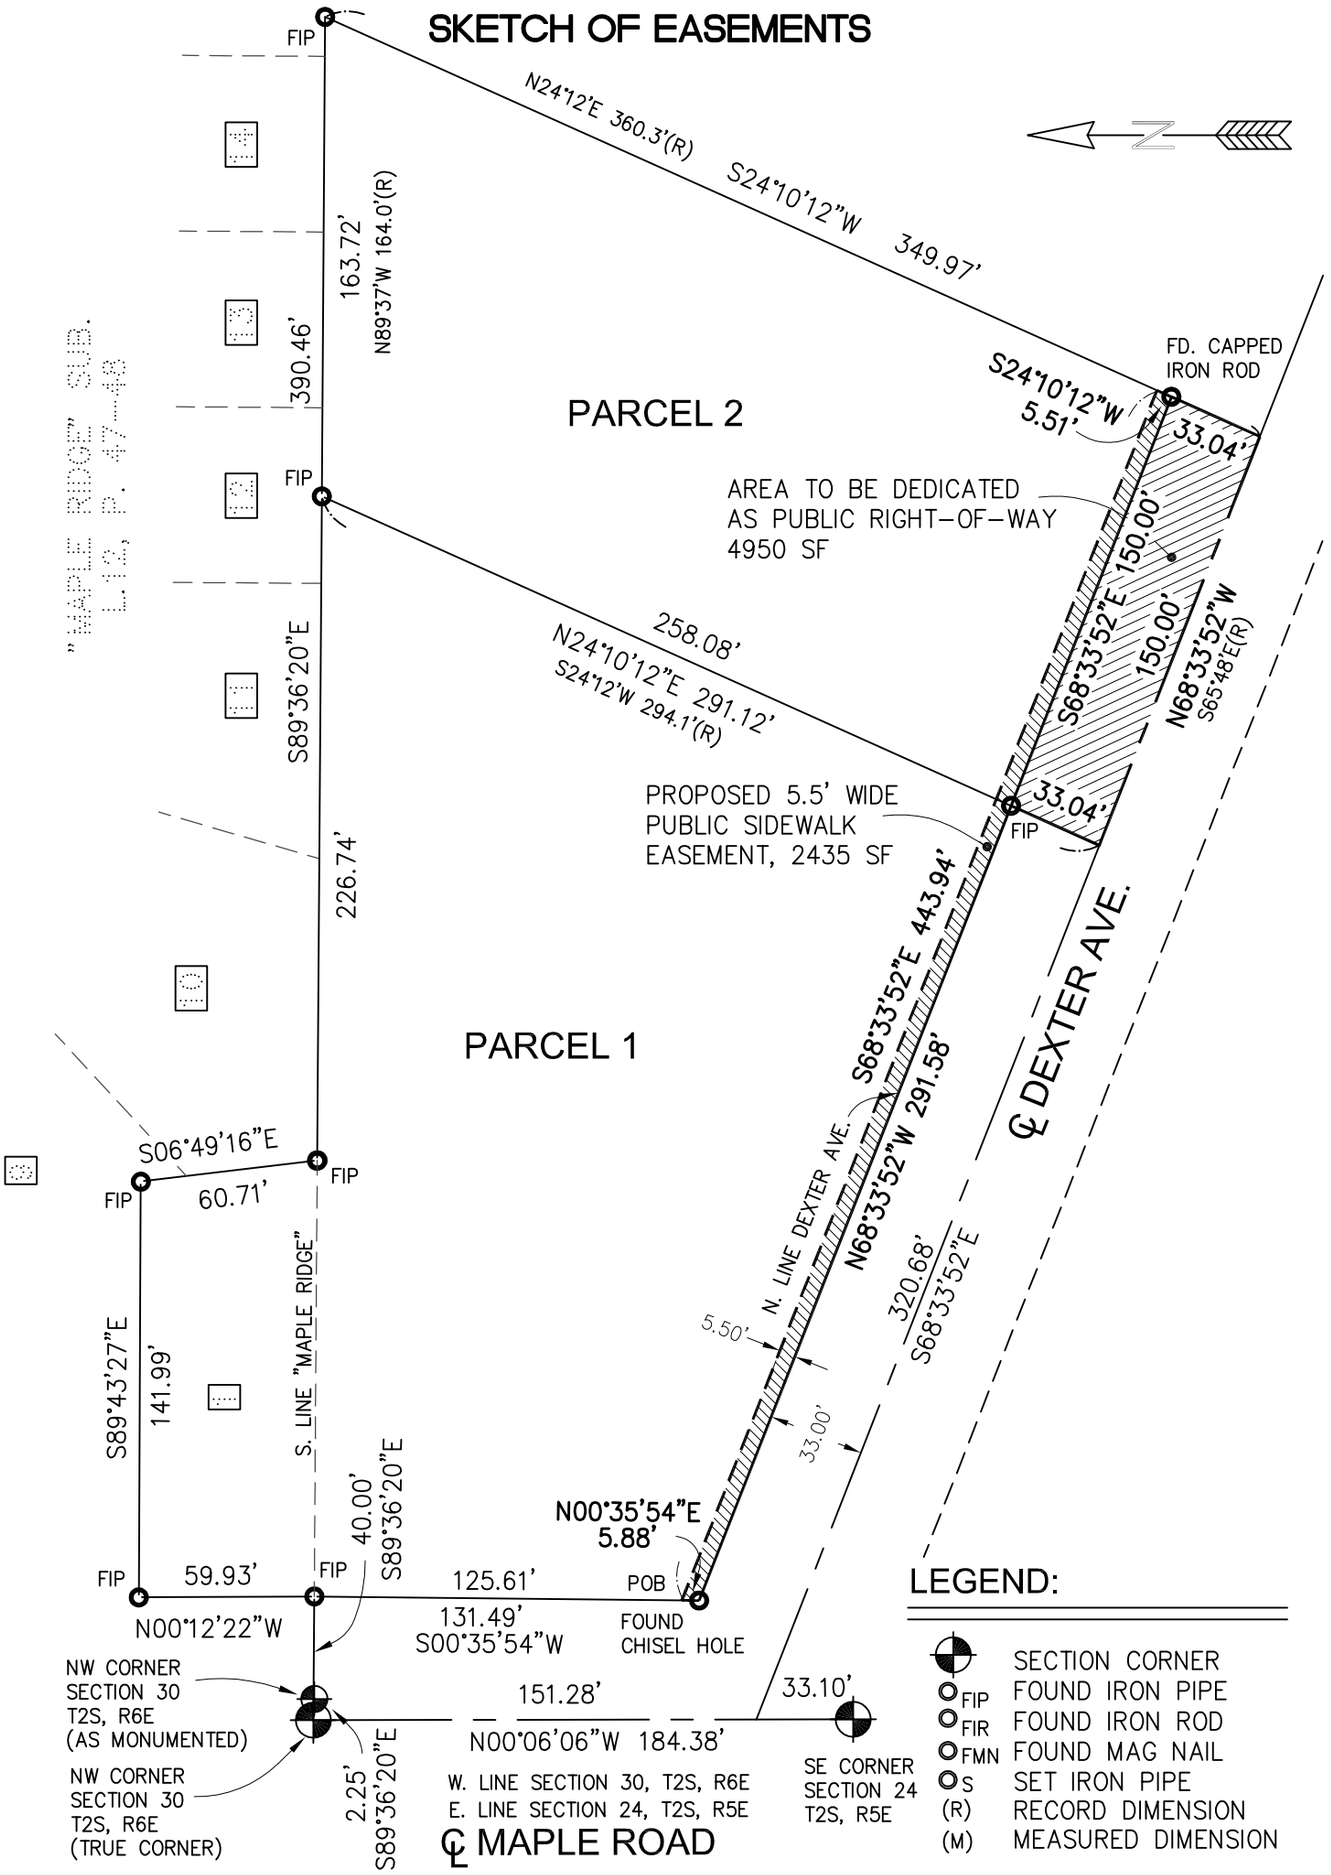

CLIENT: CHELSEA GROUP

SKETCH OF 2 EASEMENTS IN THE NW 1/4 OF SECTION 30, T2S, R6E, CITY OF ANN ARBOR, WASHTENAW COUNTY, MICHIGAN.

STATE OF MICHIGAN
KEVIN J. GINGRAS
PROFESSIONAL SURVEYOR
No. 49278
LICENSED PROFESSIONAL SURVEYOR

Arbor Land Consultants, Inc.

Registered Land Surveyors

2936 Madrono
Ann Arbor, Mi 48103
Tel 1-734-669-2960
Fax 1-734-669-2961

SCALE 1 INCH = 60 FEET	JOB No. 12507	DATE 8-14-2008
	SHEET 1 OF 2	REVISION: 6-17-2009