Varsity Drive (North)

Exhibit B

Below Ground Easement

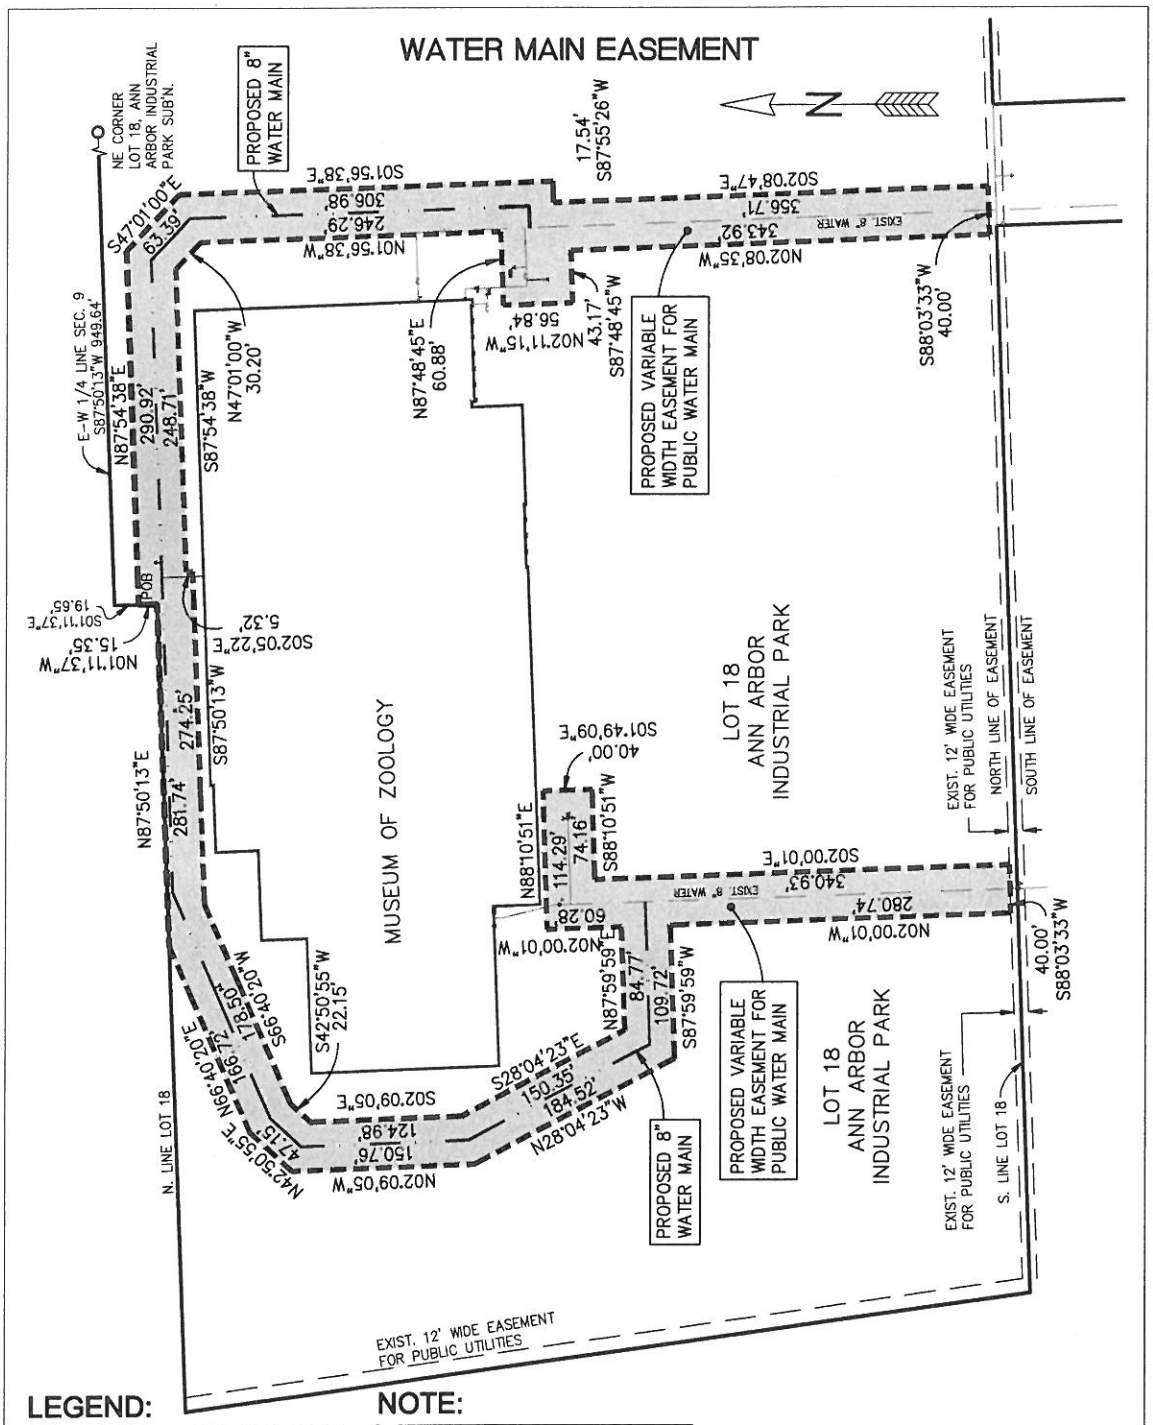

LEGEND:

- SECTION CORNER
- FIP FOUND IRON PIPE
- FIR FOUND IRON ROD

NOTE:

BEARINGS BASED ON MICHIGAN STATE PLANE COORDINATE SYSTEM, SOUTH ZONE

CLIENT: UNIVERSITY OF MICHIGAN

VARIABLE WIDTH EASEMENT FOR PUBLIC WATER MAIN OVER PART OF LOT 18, ANN ARBOR INDUSTRIAL PARK SUBDIVISION IN THE S 1/2 OF SECTION 9, T3S, R6E, CITY OF ANN ARBOR, WASHTENAW CO., MICHIGAN.

STATE OF MICHIGAN
KEVIN J. GINGRAS
PROFESSIONAL SURVEYOR
No. 49278
LICENSED PROFESSIONAL SURVEYOR

Arbor Land Consultants, Inc.

Professional Land Surveyors

2936 Madrono
Ann Arbor, Mi 48103
Tel (734) 669-2960
Fax (734) 669-2961
www.arborlandinc.com

JOB No. 15108 DATE 2-11-2010