STORM SEWER AND DETENTION AREA EASEMENT SKETCH

Exhibit "A"

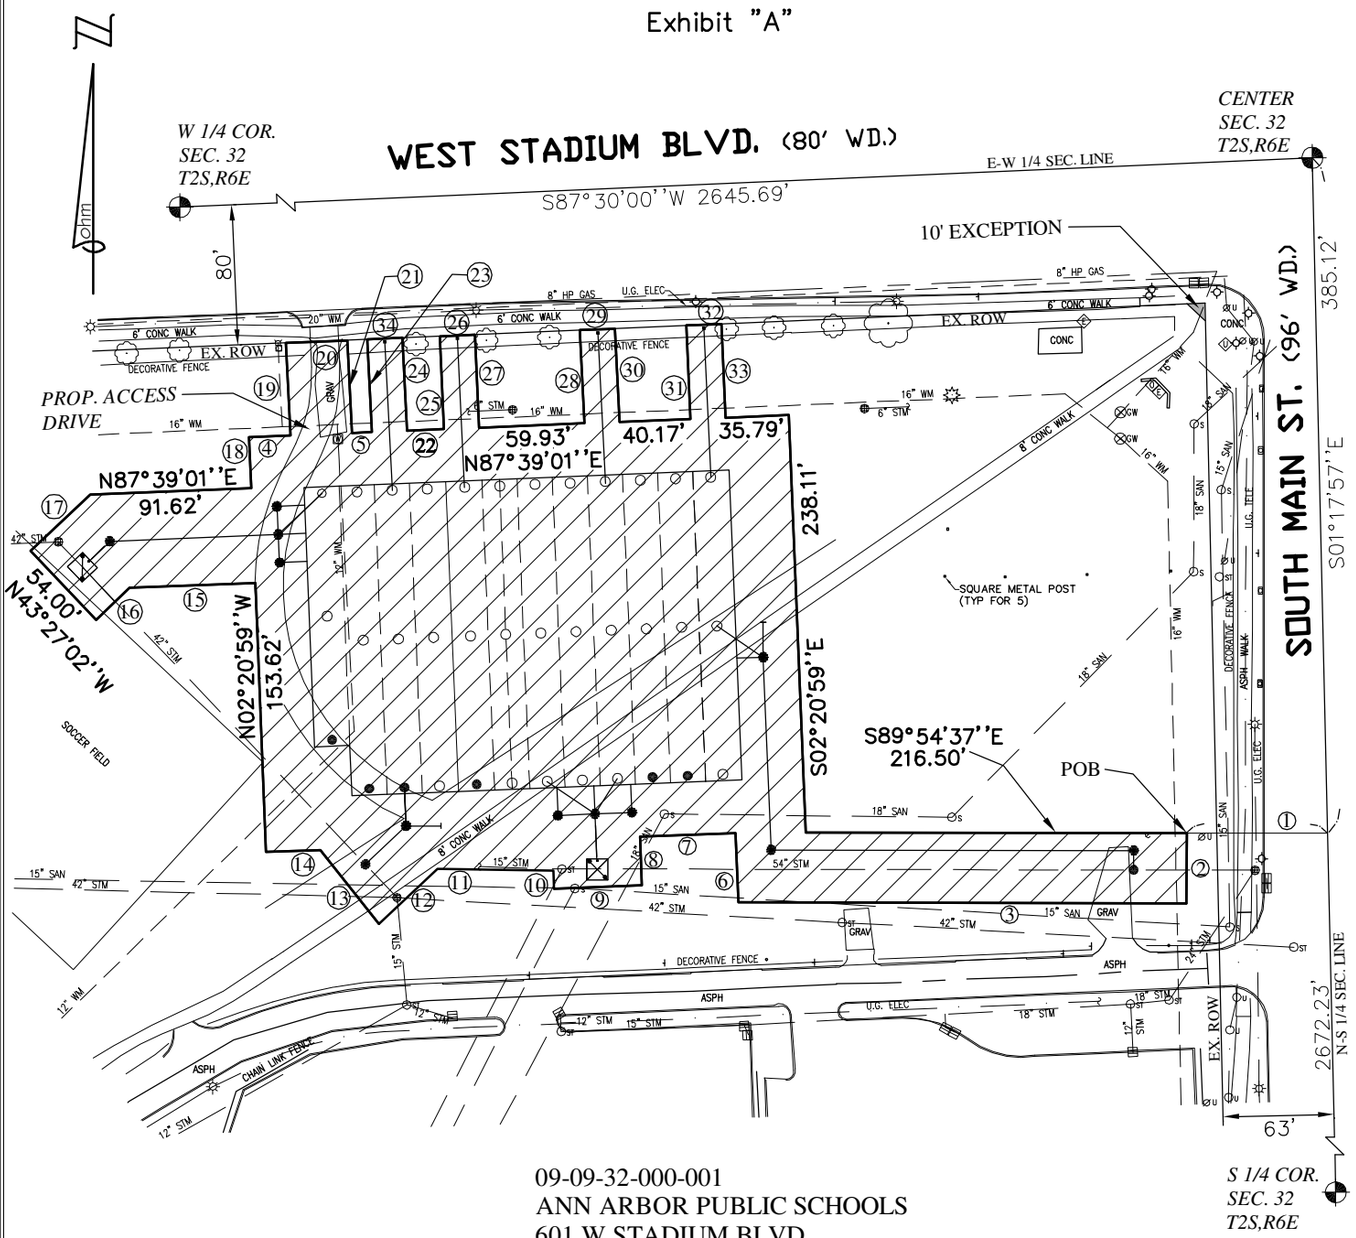

09-09-32-000-001
ANN ARBOR PUBLIC SCHOOLS
601 W STADIUM BLVD.
ANN ARBOR, MI 48103

1) N89°54'37"W 80.18'
2) S00°06'00"W 40.00'
3) N89°54'37"W 254.82'
4) N87°39'01"E 23.66'
5) N87°39'01"E 11.27'
6) N02°20'59"W 39.71'
7) S87°39'01"W 54.25'
8) S02°22'10"E 27.54'
9) S87°37'24"W 50.00'
10) N02°22'10"W 10.34'
11) N89°01'33"W 65.79'
12) S46°24'26"W 45.86'
13) N38°22'19"W 53.96'
14) S87°39'01"W 30.70'
15) S87°39'01"W 71.38'
16) S46°33'06"W 26.34'
17) N 46°33'06"E 46.59'
18) N02°20'59"W 29.13'
19) N02°53'25"W 52.76'
20) N87°30'00"E 34.76'
21) S02°53'25"E 52.86'
22) N87°39'01"E 21.25'
23) N02°53'25"W 52.89'
24) S02°53'25"E 52.94'
25) N02°44'41"W 52.99'
26) N87°30'00"E 20.00
27) S02°44'41"E 53.05'
28) N02°56'14"W 53.20'
29) N87°30'00"E 20.00'
30) S02°56'14"E 53.26'
31) N02°33'58"W 53.36'
32) N87°30'00"E 20.00'
33) S02°33'58"E 53.41'
34) N87°30'00"E 20.00'

0 50 100 200

SCALE: 1" = 100'

LEGEND

- PUBLIC LAND CORNER
- ROW RIGHT-OF-WAY
- POB POINT OF BEGINNING
- POE POINT OF ENDING
- STORM SEWER EASEMENT

REVISED 02-04-10

STORM SEWER EASEMENT

PART OF THE SW 1/4 OF SEC. 32, T2S, R6E
CITY OF ANN ARBOR
WASHTENAW COUNTY, MICHIGAN

TAX ID NO.: **09-09-32-300-001**

CLIENT: **WASHTENAW COUNTY WATER RESOURCES COMM.**

OHM
Advancing Communities
Engineering Advisors
34000 Plymouth Road | Livonia, MI 48150
p (734) 522-6711 | f (734) 522-6427

DATE: 08-06-09	SHEET	OHM PROJECT NO.
DRAWN BY: SH		
DWG: ST-ESMT-300-001	3 OF 4	0115-08-0030