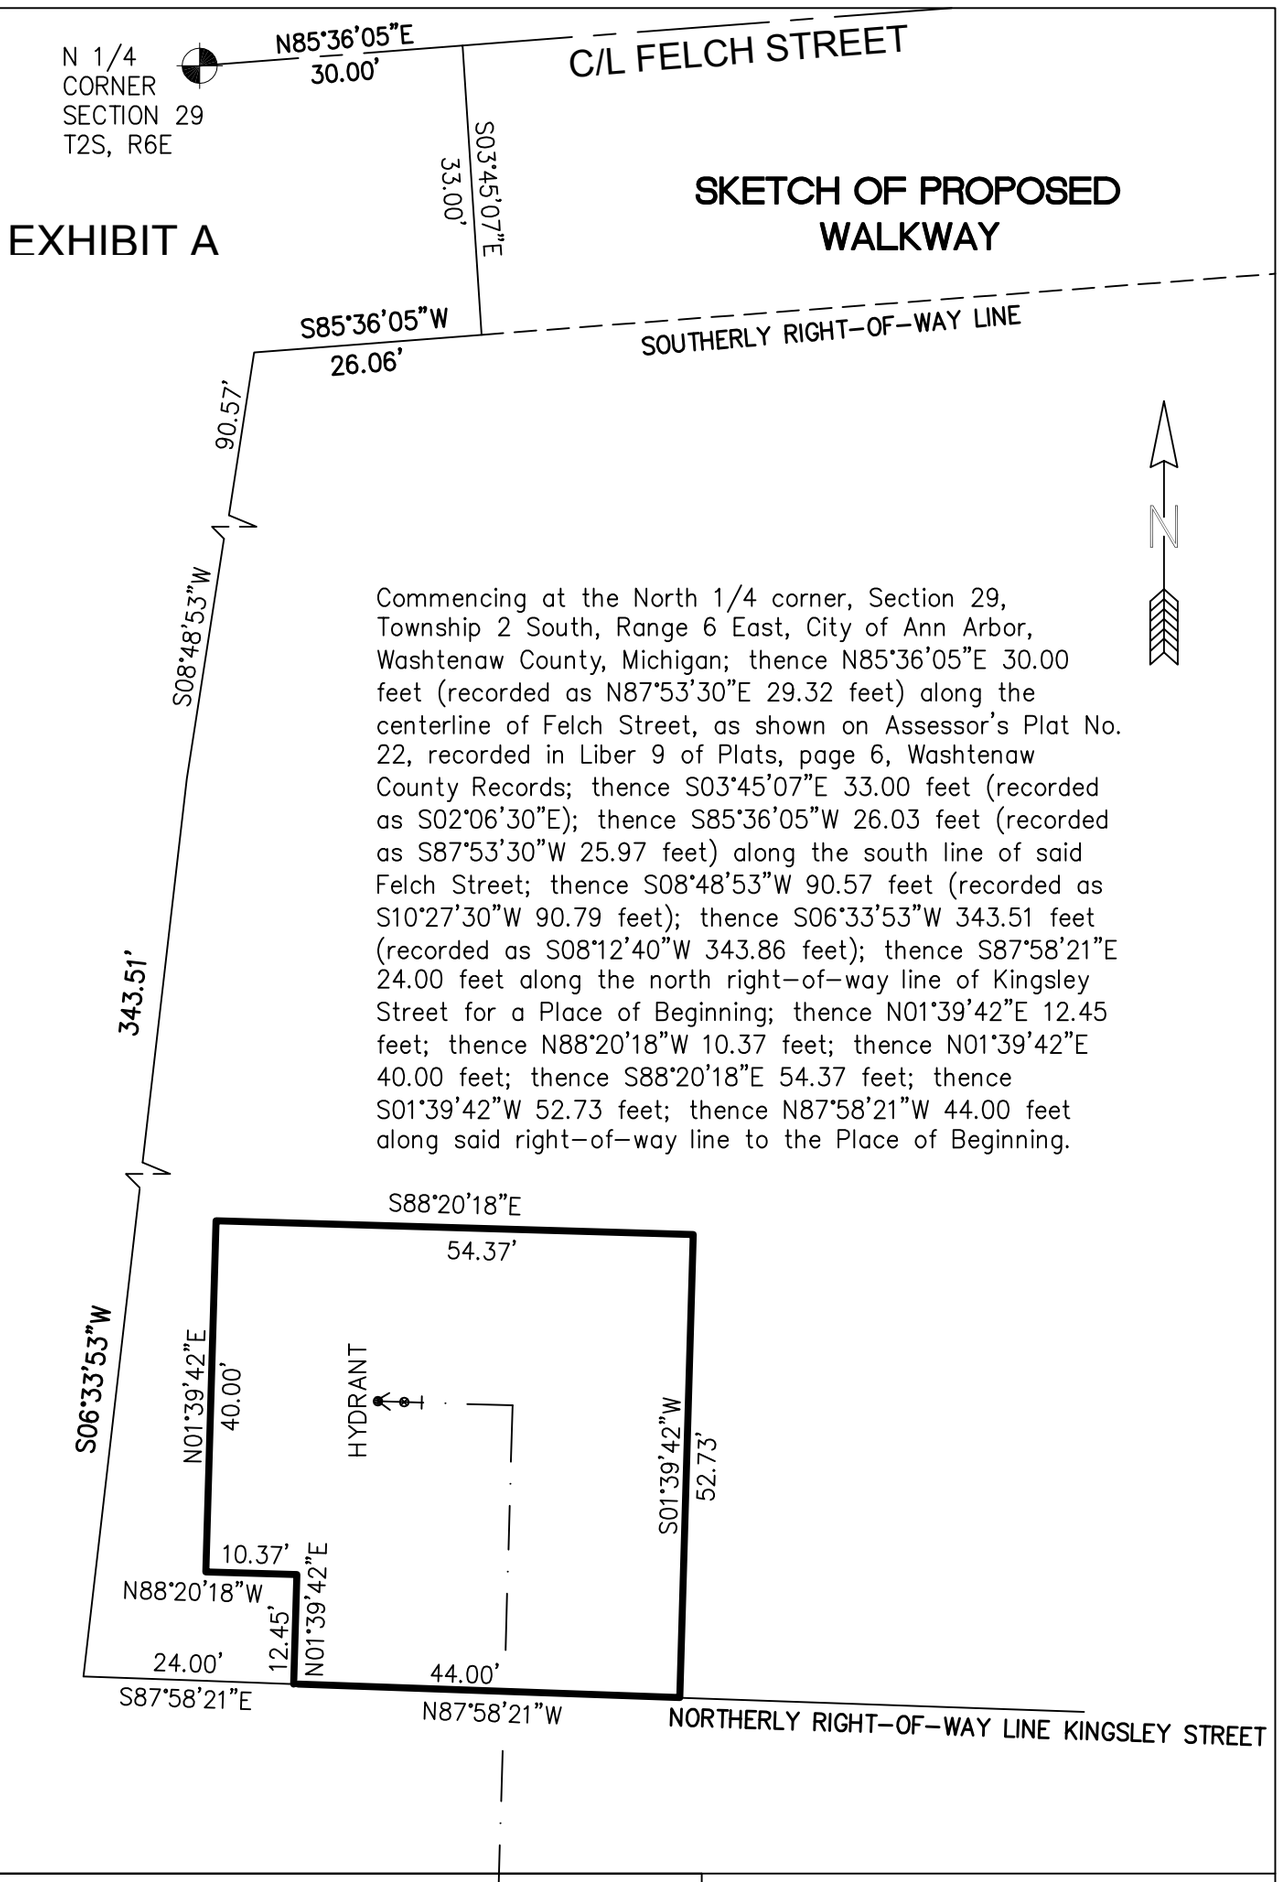

CLIENT: KINGSLEY CONDOMINIUMS

WATER MAIN EASEMENT

OF A PARCEL OF LAND IN THE NORTH 1/2 OF SECTION 29, T2S, R6E CITY OF ANN ARBOR, WASHTENAW COUNTY, STATE OF MICHIGAN.

SCALE: 1" = 20'

LEGEND:

⊕	SECTION CORNER
○FIP	FOUND IRON PIPE
○FIR	FOUND IRON ROD
○FMN	FOUND MAG NAIL
○FCM	FOUND MONUMENT
○S	SET IRON PIPE
⊡	SET WOOD LATH
(R)	RECORDED
(C)	CALCULATED

Arbor Land Consultants, Inc.
Professional Land Surveyors
2936 S. Madrono
Ann Arbor, MI 48103
(734) 669-2960
Fax 669-2961
www.arborlandinc.com

JOB NO.: 04314	DATE: 2-01-2017
FLD. BOOK:	REVISED:
SHEET - OF -	BY: PVS