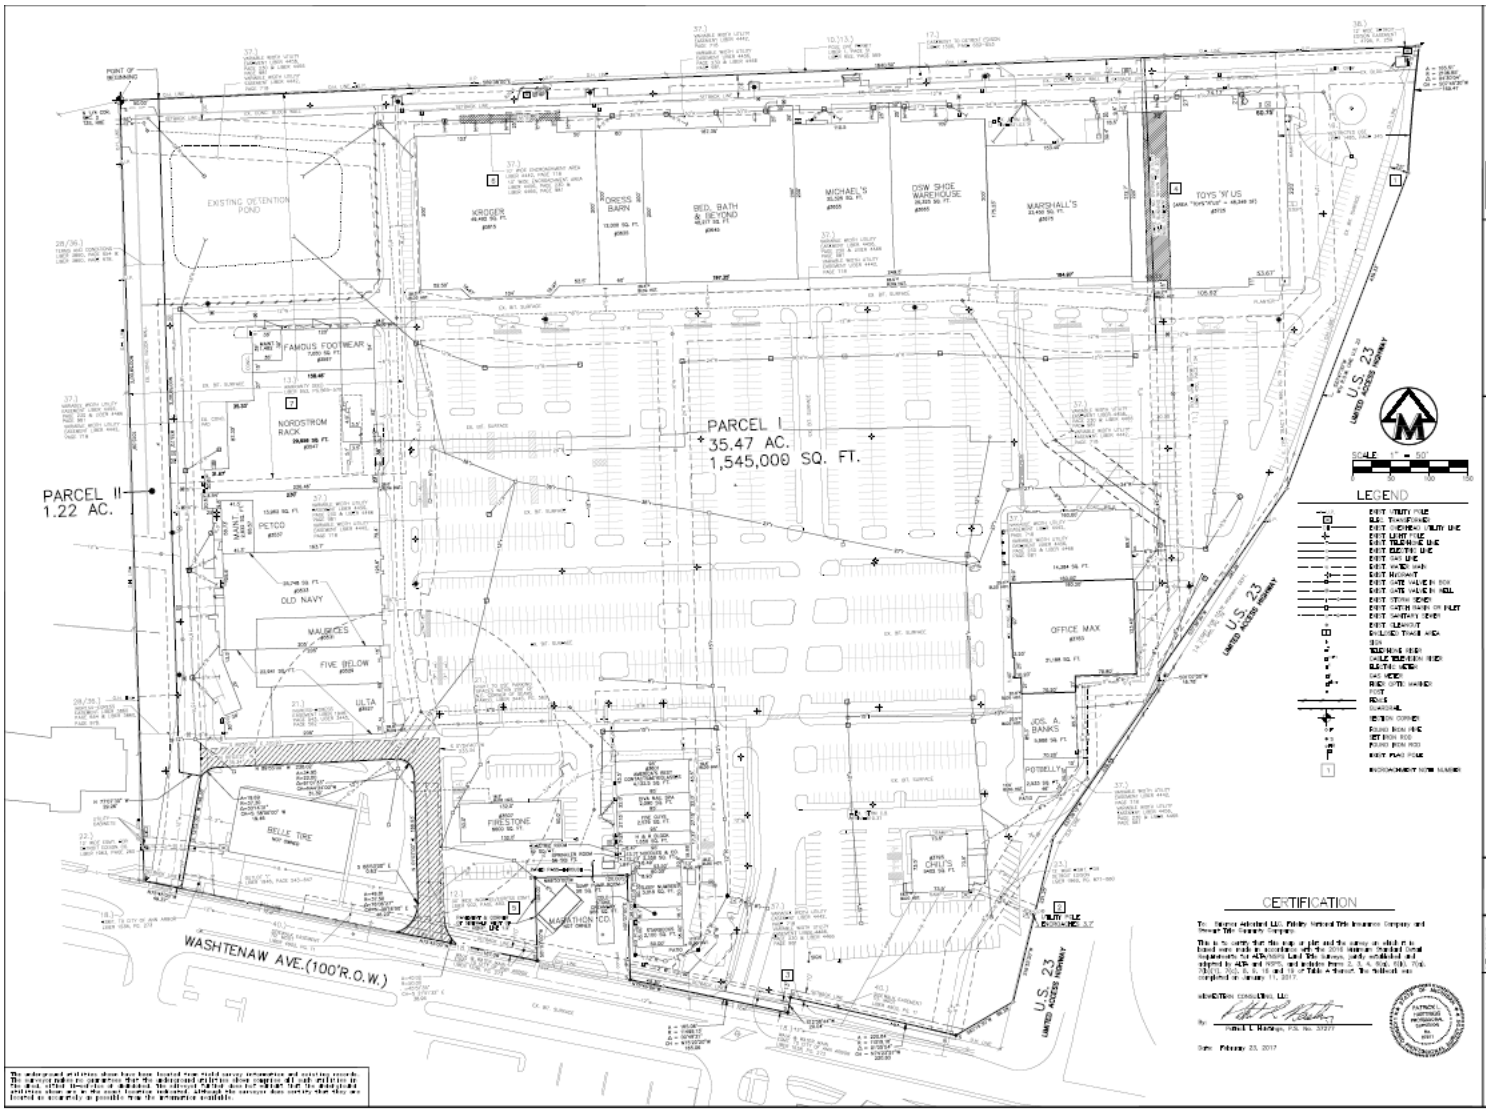
PARCEL I
35.47 AC.
1,545,000 SQ. FT.
PARCEL II
1.22 AC.
EXISTING DETENTION POND
KROGER
DRESS BARN
BED, BATH & BEYOND
MICHAEL'S
DSW SHOE WAREHOUSE
MARSHALL'S
TOYS 'R' US
FAMOUS FOOTWEAR
NORDSTROM RACK
PETCO
OLD NAVY
MAURICES
FIVE BELOW
ULTA
OFFICE MAX
JOS. A. BANKS
POTBELLY'S
CHILI'S
BELLE TIRE
FIRESTONE
MARATHON CO.
WASHTENAW AVE.(100'R.O.W.)
U.S. 23
LIMITED ACCESS HIGHWAY
SCALE 1" = 50'
LEGEND
CERTIFICATION