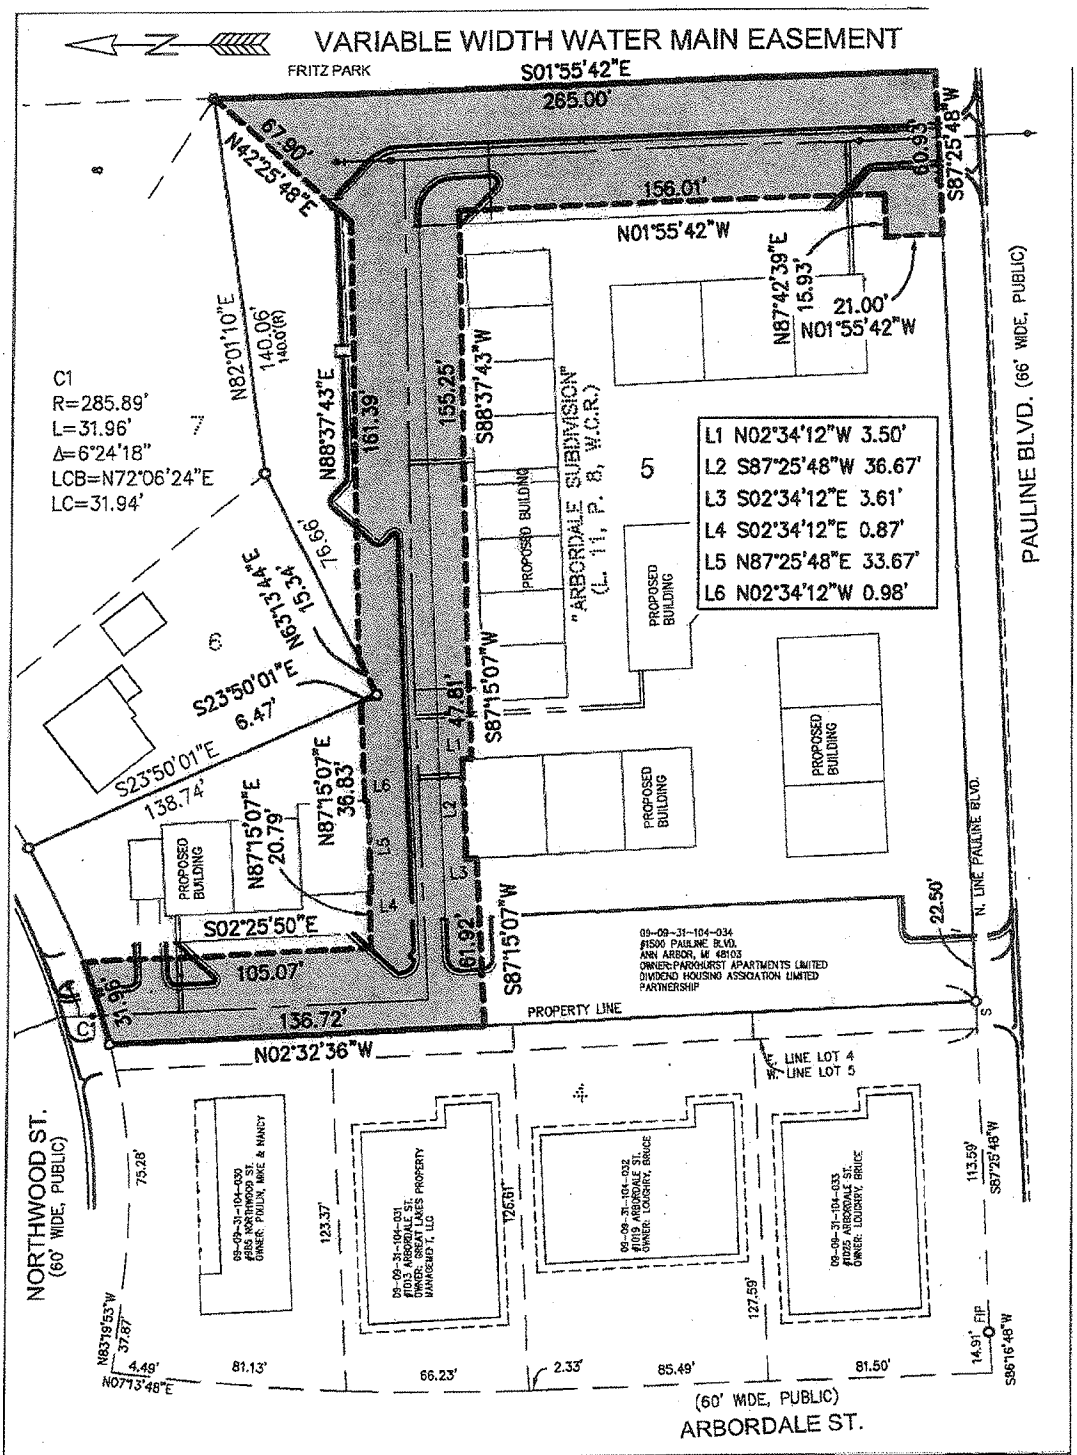

CLIENT: AVALON HOUSING

VARIABLE WIDTH WATER MAIN EASEMENT OVER PART OF LOT 5, "ARBORDALE SUBDIVISION" IN THE NE 1/4 OF SECTION 31, T2S, R6E CITY OF ANN ARBOR, MICHIGAN.

STATE OF MICHIGAN
KEVIN J. GINGRAS
PROFESSIONAL SURVEYOR
No. 49278
LICENSED PROFESSIONAL SURVEYOR

Arbor Land Consultants, Inc.
Professional Land Surveyors
2936 Madrono
Ann Arbor, Mi 48103
Tel (734) 669-2960
Fax (734) 669-2961
www.arborlandinc.com

SCALE 1 INCH = 50 FEET

DATE 2-14-2012

REVISION: -