WATER MAIN EASEMENT ABANDONMENT

EXHIBIT A

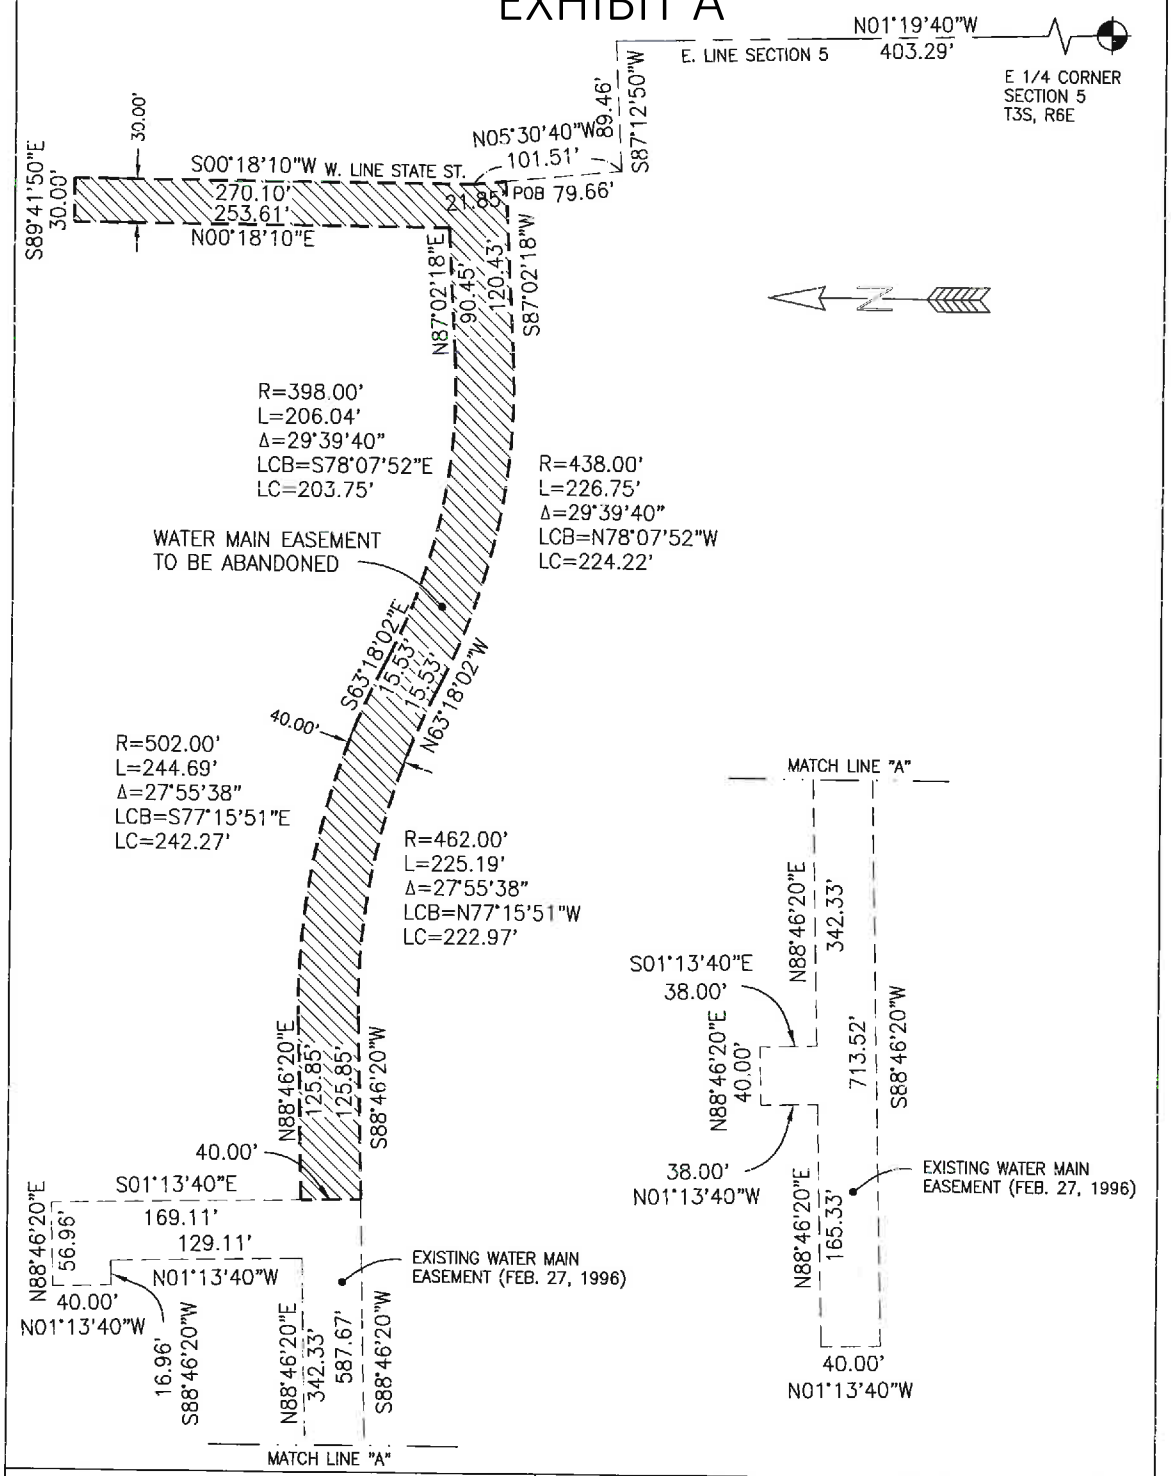

CLIENT: UNIVERSITY OF MICHIGAN

SKETCH AND LEGAL DESCRIPTION
OF A VARIABLE WIDTH WATER MAIN
EASEMENT IN THE NE 1/4 OF
SECTION 5, T3S, R6E,
CITY OF ANN ARBOR,
WASHTENAW COUNTY, MICHIGAN.

STATE OF MICHIGAN
KEVIN J.
GINGRAS
PROFESSIONAL
SURVEYOR
No.
49278
LICENSED PROFESSIONAL SURVEYOR

Arbor Land Consultants, Inc.

Registered Land
Surveyors

2936 Madrono
Ann Arbor, Mi 48103
Tel 1-734-669-2960
Fax 1-734-669-2961

SCALE 1 INCH = 100 FEET	JOB No. 04008	DATE 9-29-2009
	SHEET 1 OF 2	REVISION: 10-13-2016